MAP OF
LAKE CAÑON IRRIGATION DITCHES
ROWE'S RANCH
In compliance with State Engineer's
PERMIT NO. 1634
CLARENCE LESLIE ROWE, APPLICANT.
White Pine County Nevada
SCALE= 500
OCTOBER 1911

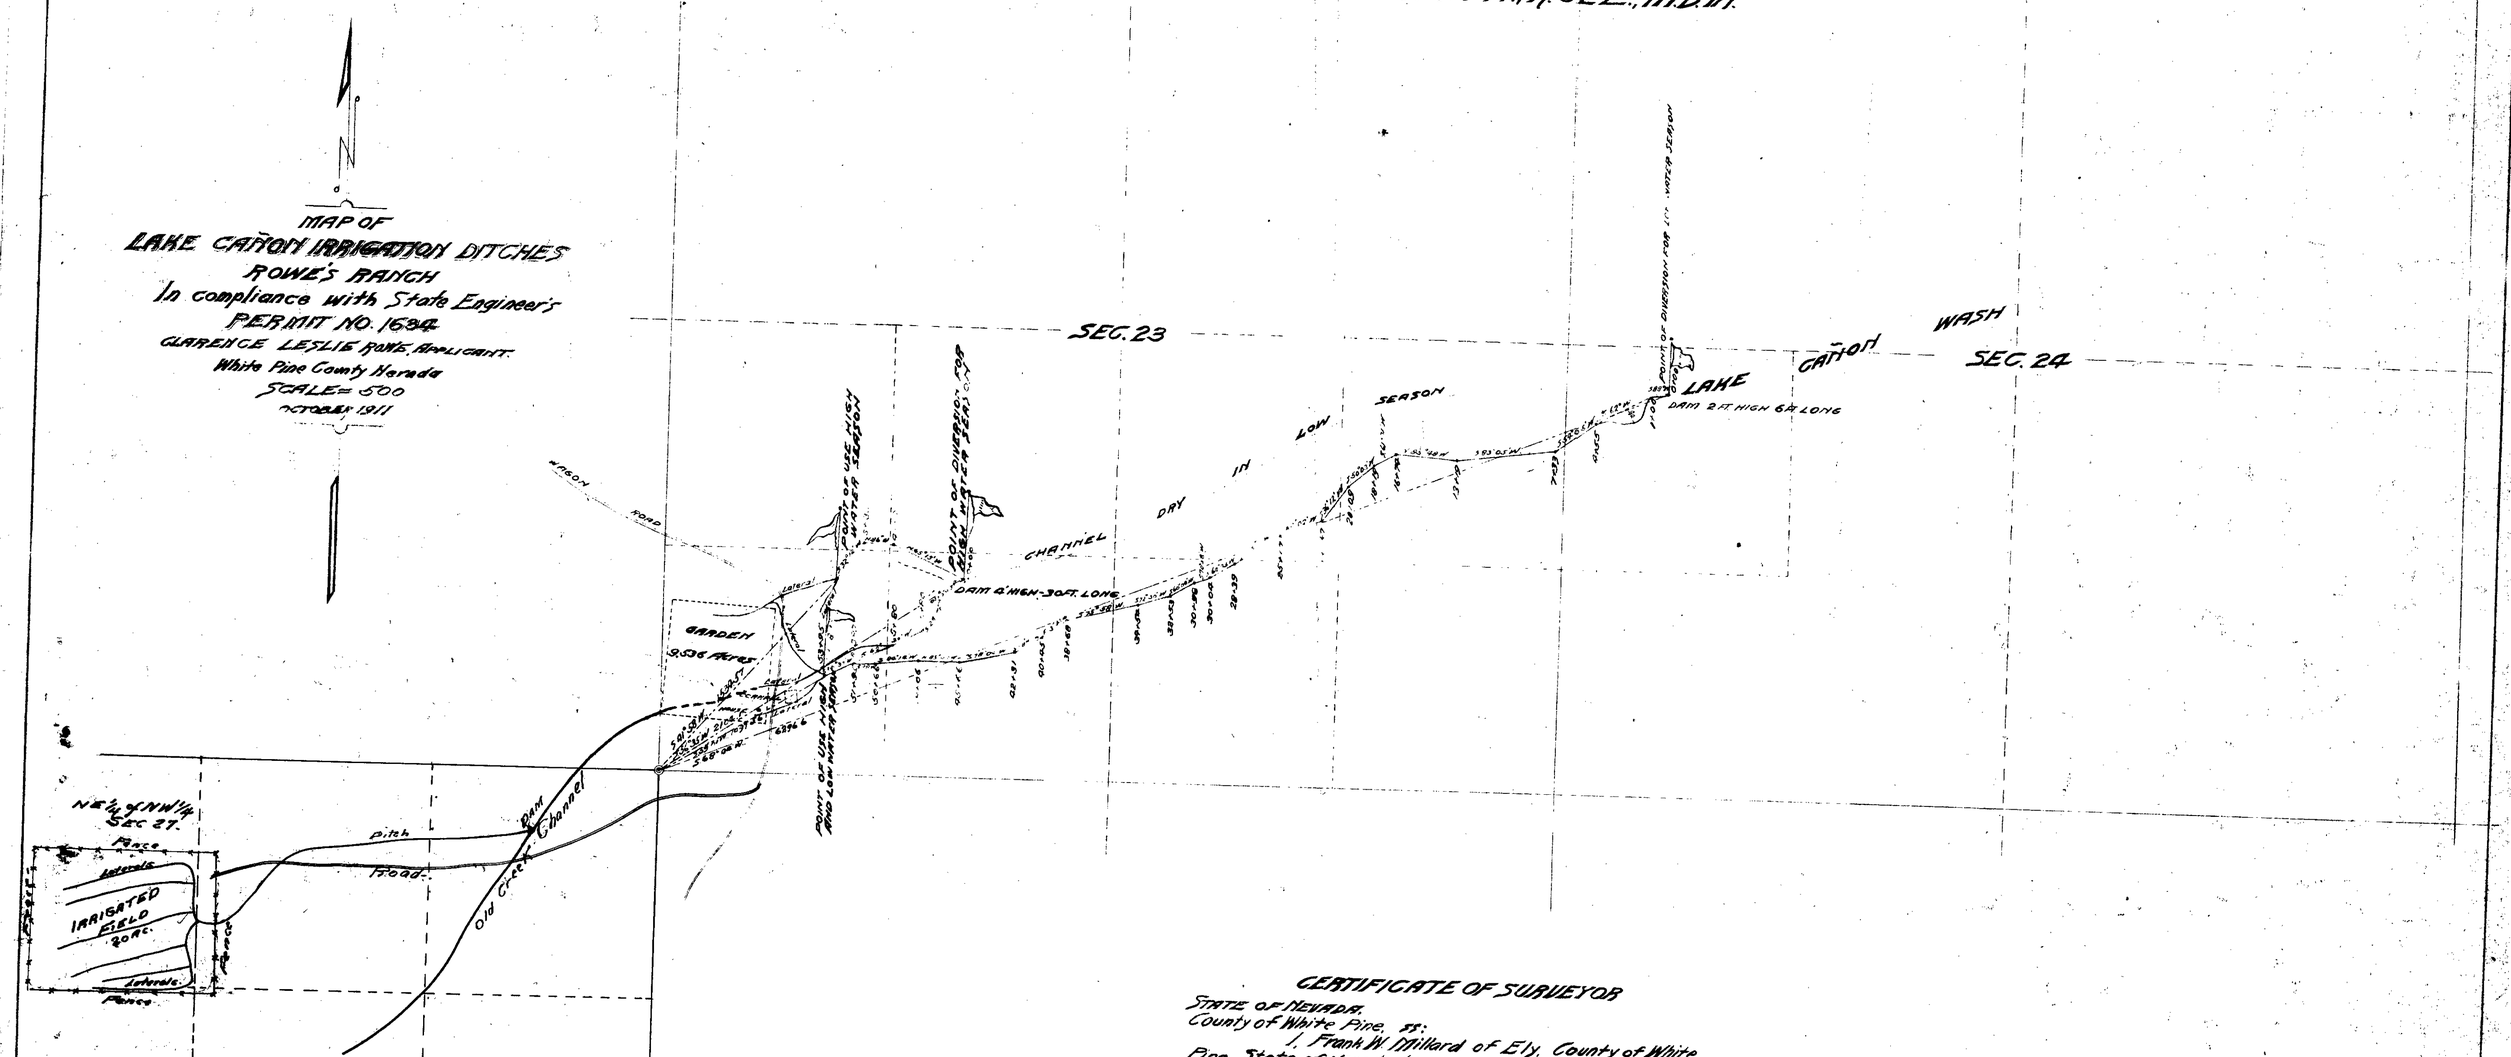

CERTIFICATE OF SURVEYOR

STATE OF NEVADA,
County of White Pine, ss:

I, Frank W. Millard of Ely, County of White Pine, State of Nevada, hereby certify that the above map is a true and accurate plat of C.L. ROWE'S LAKE CAÑON IRRIGATION DITCHES as taken from the field notes of a survey made by me on the 13th day of October 1911, and at the instance of C.L. ROWE.

That it represents the works described in APPLICATION No. 1634 together with the location of streams and ditches in the immediate vicinity.

F.W. Millard.
SURVEYOR.

266 BK 3 10-14-16.
for 0.2954 c.f.s.

RECEIVED
MAR -6 1914

1634

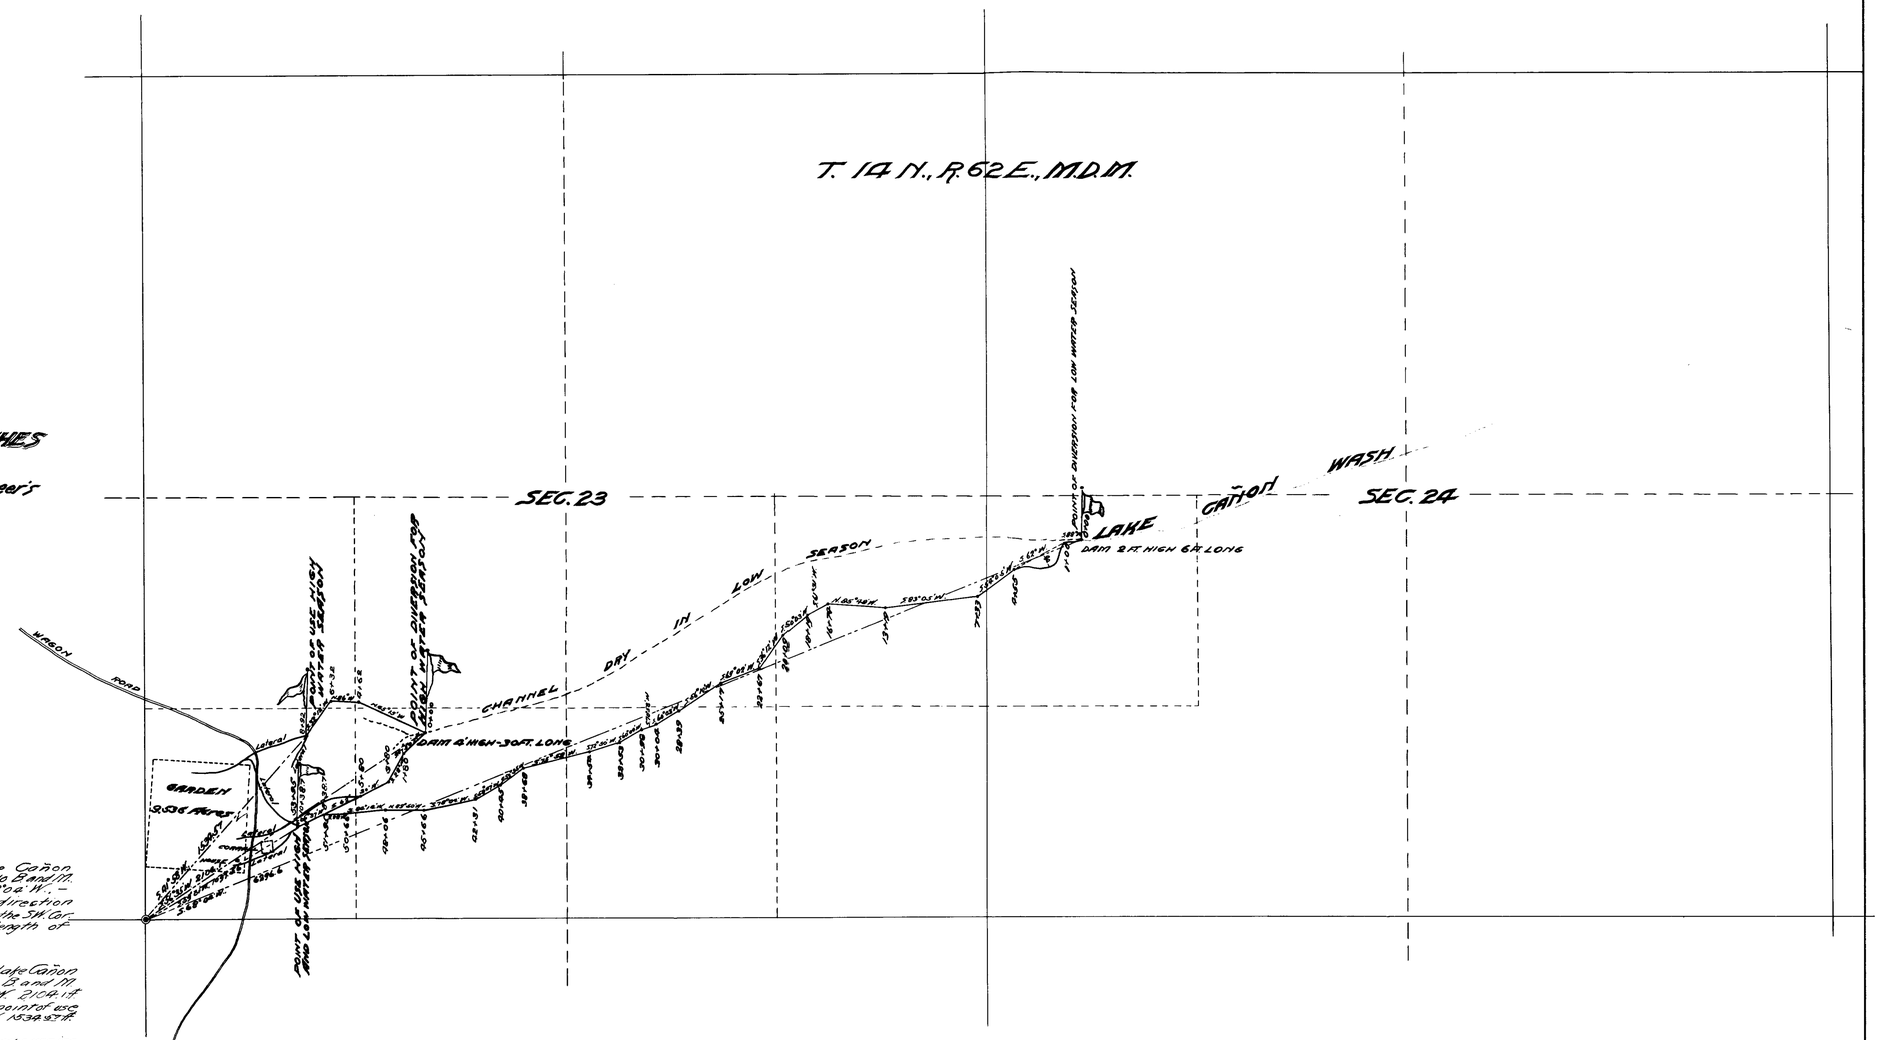

MAP OF
LAKE CAÑON IRRIGATION DITCHES
ROWE'S RANCH
In compliance with State Engineer's
PERMIT NO. 1634
CLARENCE LESLIE ROWE, APPLICANT.
White Pine County Nevada
SCALE = 500
OCTOBER 1911

FINAL LOCATION

Low Water System.

Beginning at the point of diversion on Lake Cañon wash in the SW¼ of Sec. 24 T. 14 N., R. 62 E., Mt. Diablo B. and M., whence the SW. Cor. of Sec. 23 said Tp. & R. bears S. 68°04' W., - 6296.6 ft. and running thence in a South-westerly direction to the point of use in the SW¼ of Sec. 23 whence the SW. Cor. of said Sec. bears S. 59°01' W. 1097.56 ft., a total length of 5395 ft. Ditch 0.5 ft. deep by 1.5 ft. wide

High Water System.

Beginning at the point of diversion on Lake Cañon wash, in the SW¼ of Sec. 23 T. 14 N., R. 62 E. Mt. Diablo B. and M. whence the SW. Cor. of said Sec. 23 bears S. 56°35' W. 2104.1 ft. and running thence in a Westerly direction to a point of use whence the SW. Cor. of said Sec. 23 bears S. 41°58' W. 1534.37 ft. a total length of 898 ft., and

Beginning at the same point of diversion, and running in a Southwesterly direction to a point of use, whence the SW. Cor. of said Sec. 23 bears S. 59°01' W. 1097.56 ft. a total length of 1038.7 ft. Ditches 0.5 ft. deep by 1.5 ft. wide.

The 40-acre subdivisions of the public survey crossed by these works are: N.W¼ of SW¼ Sec. 24, NE¼, NW¼ and SW¼ of SE¼, and SE¼, SW¼, NE¼ and NW¼ of Sec. 23, T. 14 N., R. 62 E. Mt. Diablo B. and M.

NOTE

Courses are deflected from true meridian.
Distances are stated in feet.
High water system shown in brown.
Low water system shown in black.
No monument is in place for the SW. or NW. Cor. of Sec. 24.
Area now under irrigation is colored yellow.

CERTIFICATE OF SURVEYOR

STATE OF NEVADA.
County of White Pine, ss:

I, Frank W. Millard of Ely, County of White Pine, State of Nevada, hereby certify that the above map is a true and accurate plat of C. L. Rowe's LAKE CAÑON IRRIGATION DITCHES as taken from the field notes of a survey made by me on the 13th day of October, 1911, and at the instance of C. L. ROWE;

That it represents the works described in APPLICATION No. 1634 together with the location of streams and ditches in the immediate vicinity.

F. W. Millard.
SURVEYOR.

266 BK. 3 10-14-16.
for 0.2954 c.f.s.

1634