Section	Sub-division	Township	Range	Cultivated acreage	Description of culture	Date of first culture
2	S. ½ of N.W. ¼	42	N 53 E. M.D.M.	NONE		

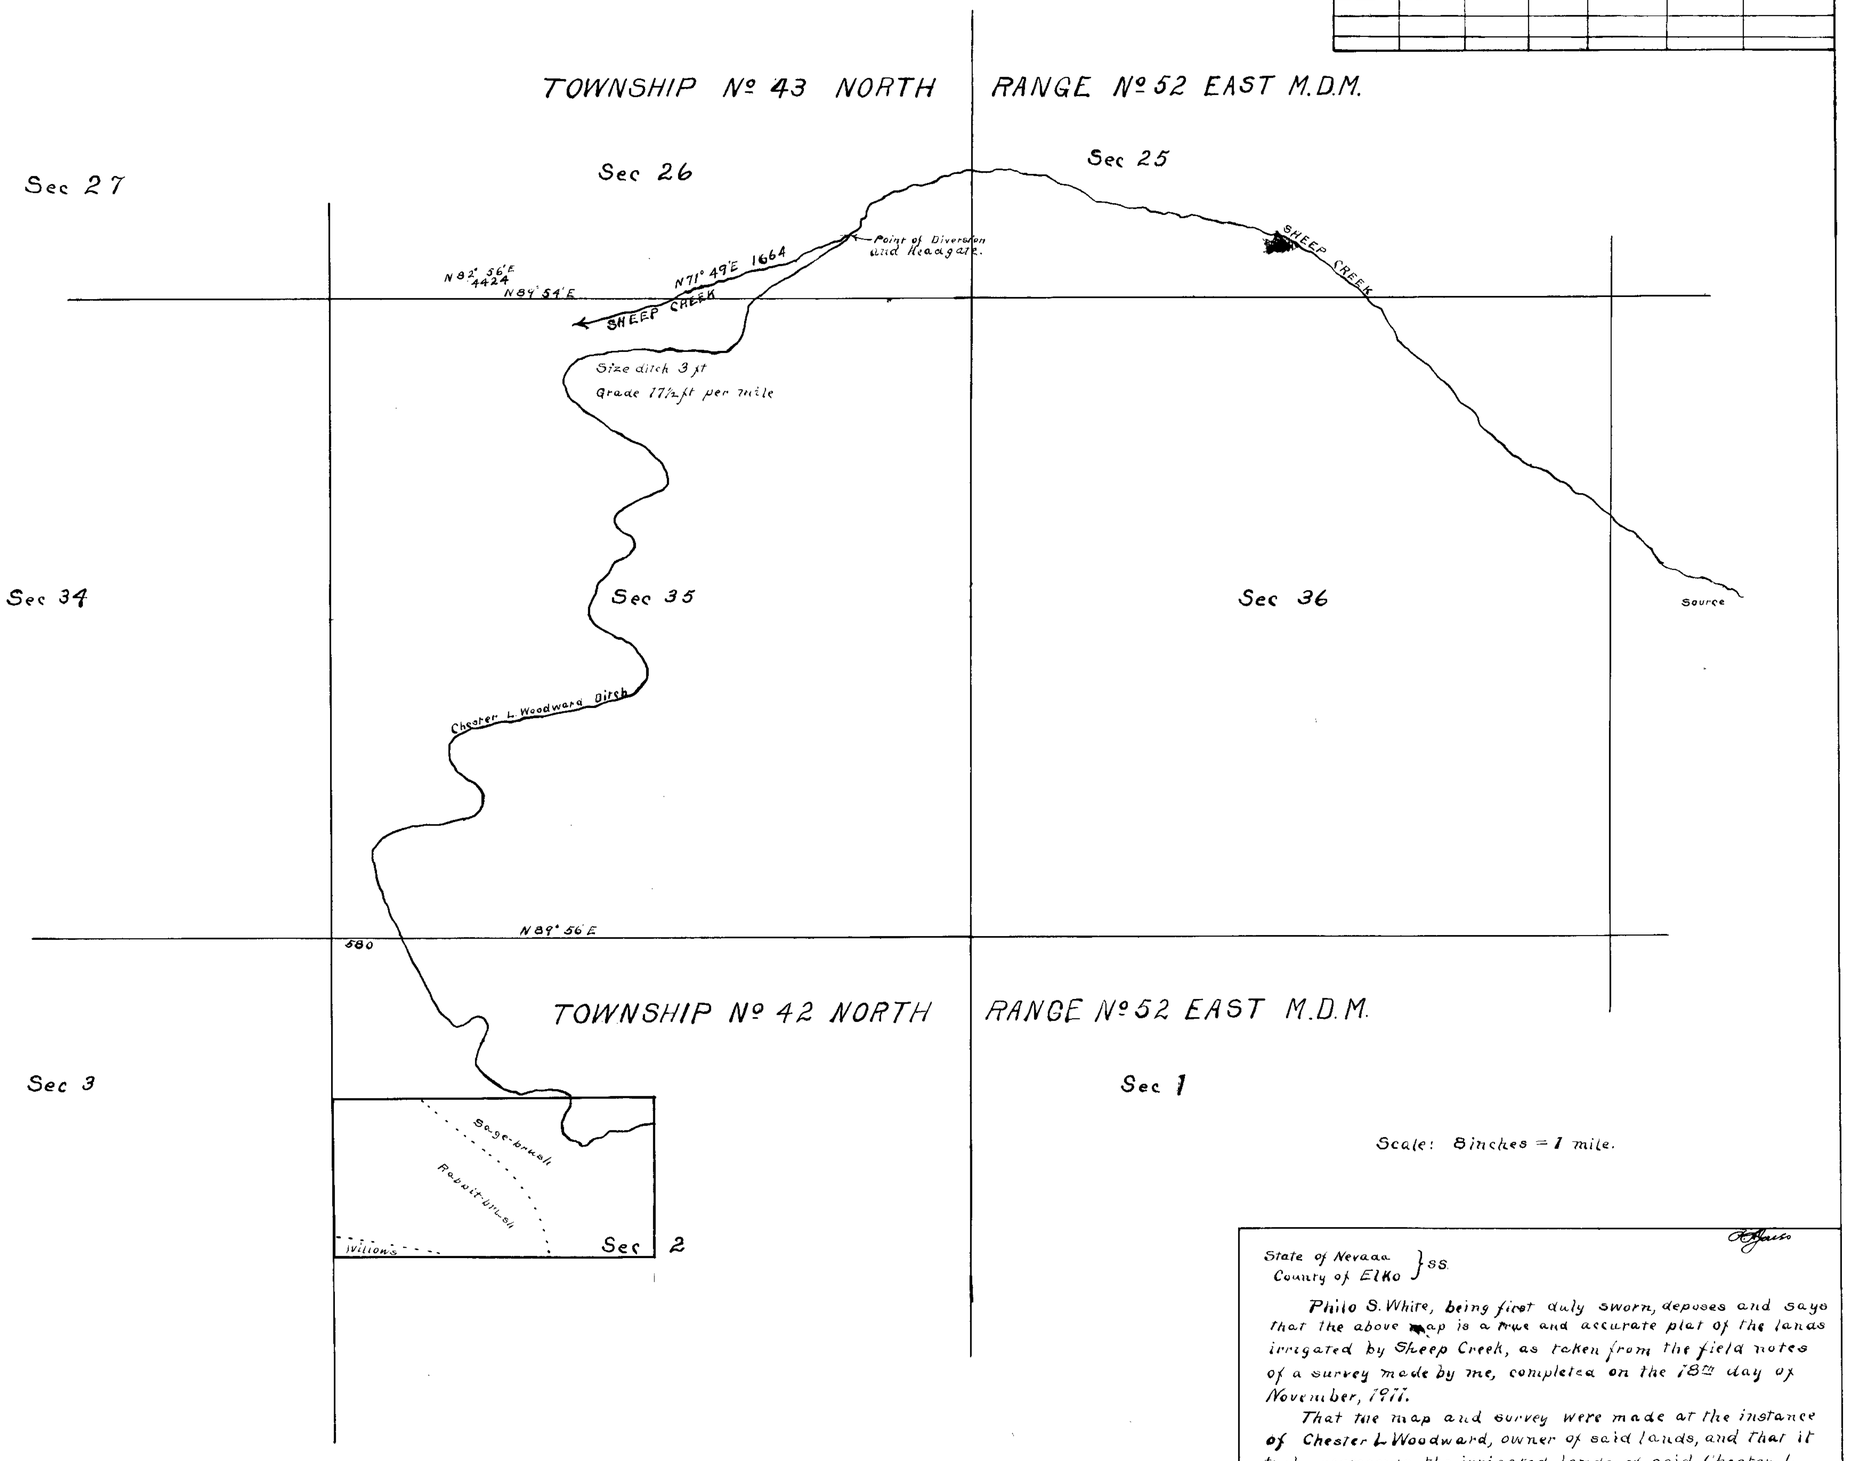

Scale: 8 inches = 1 mile.

State of Nevada } ss.
County of Elko }

Philo S. White, being first duly sworn, deposes and says that the above map is a true and accurate plat of the lands irrigated by Sheep Creek, as taken from the field notes of a survey made by me, completed on the 18th day of November, 1911.

That the map and survey were made at the instance of Chester L. Woodward, owner of said lands, and that it truly represents the irrigated lands of said Chester L. Woodward.

Philo S. White
Surveyor.

Subscribed and sworn to before me,
this 27th day of January 1912
W. S. Hillman
Notary Public, in and for Elko County, Nevada.

1653