MAP SHOWING SYSTEM OF IRRIGATING APPLICATION No. 1659.

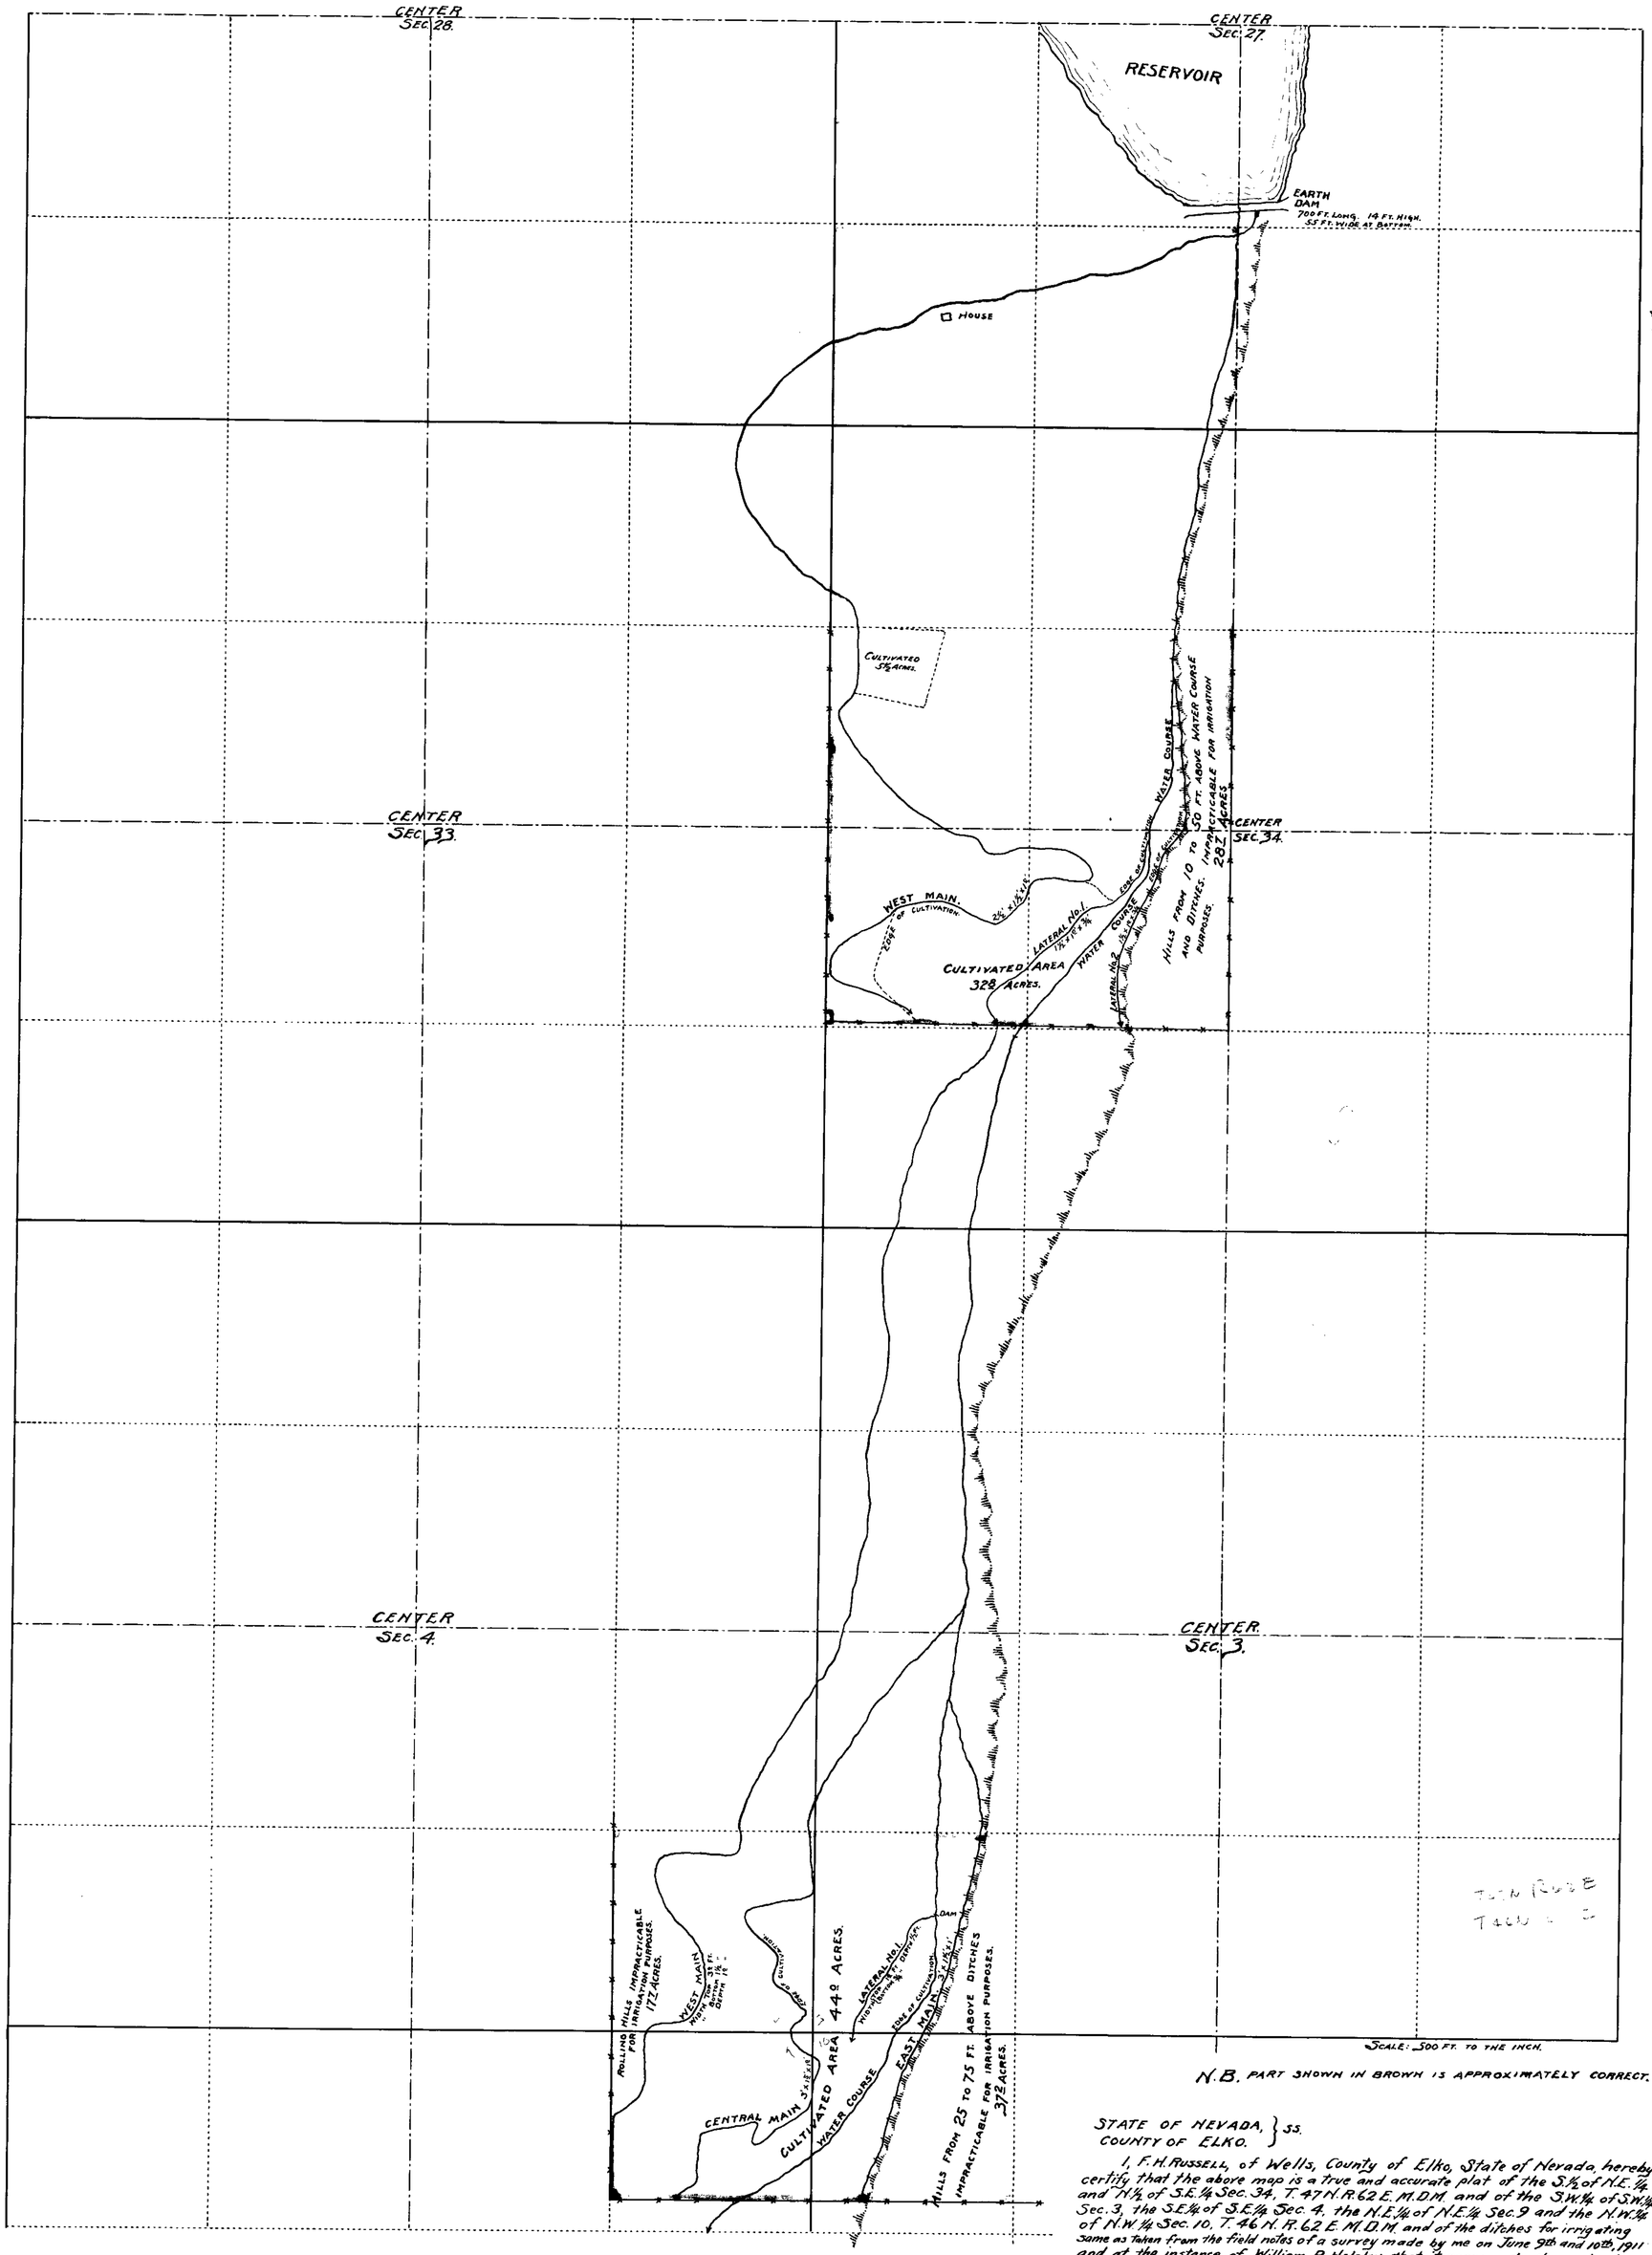

N.B. PART SHOWN IN BROWN IS APPROXIMATELY CORRECT.

STATE OF NEVADA, }
COUNTY OF ELKO. } SS.

I, F. H. RUSSELL, of Wells, County of Elko, State of Nevada, hereby certify that the above map is a true and accurate plat of the S½ of N.E. ¼ and N½ of S.E. ¼ Sec. 34, T. 47 N. R. 62 E. M.D.M. and of the S.W. ¼ of S.W. ¼ Sec. 3, the S.E. ¼ of S.E. ¼ Sec. 4, the N.E. ¼ of N.E. ¼ Sec. 9 and the N.W. ¼ of N.W. ¼ Sec. 10, T. 46 N. R. 62 E. M.D.M. and of the ditches for irrigating same as taken from the field notes of a survey made by me on June 9th and 10th, 1911 and at the instance of William P. Helsley, that it represents the works described in Application No. 1659 together with the approximate location of the streams, ditches, etc. in the immediate vicinity.

F. H. Russell, C.E.

1659

1659

Sec 5 BM 3 12-16-18
for 3,625 c.f.s.