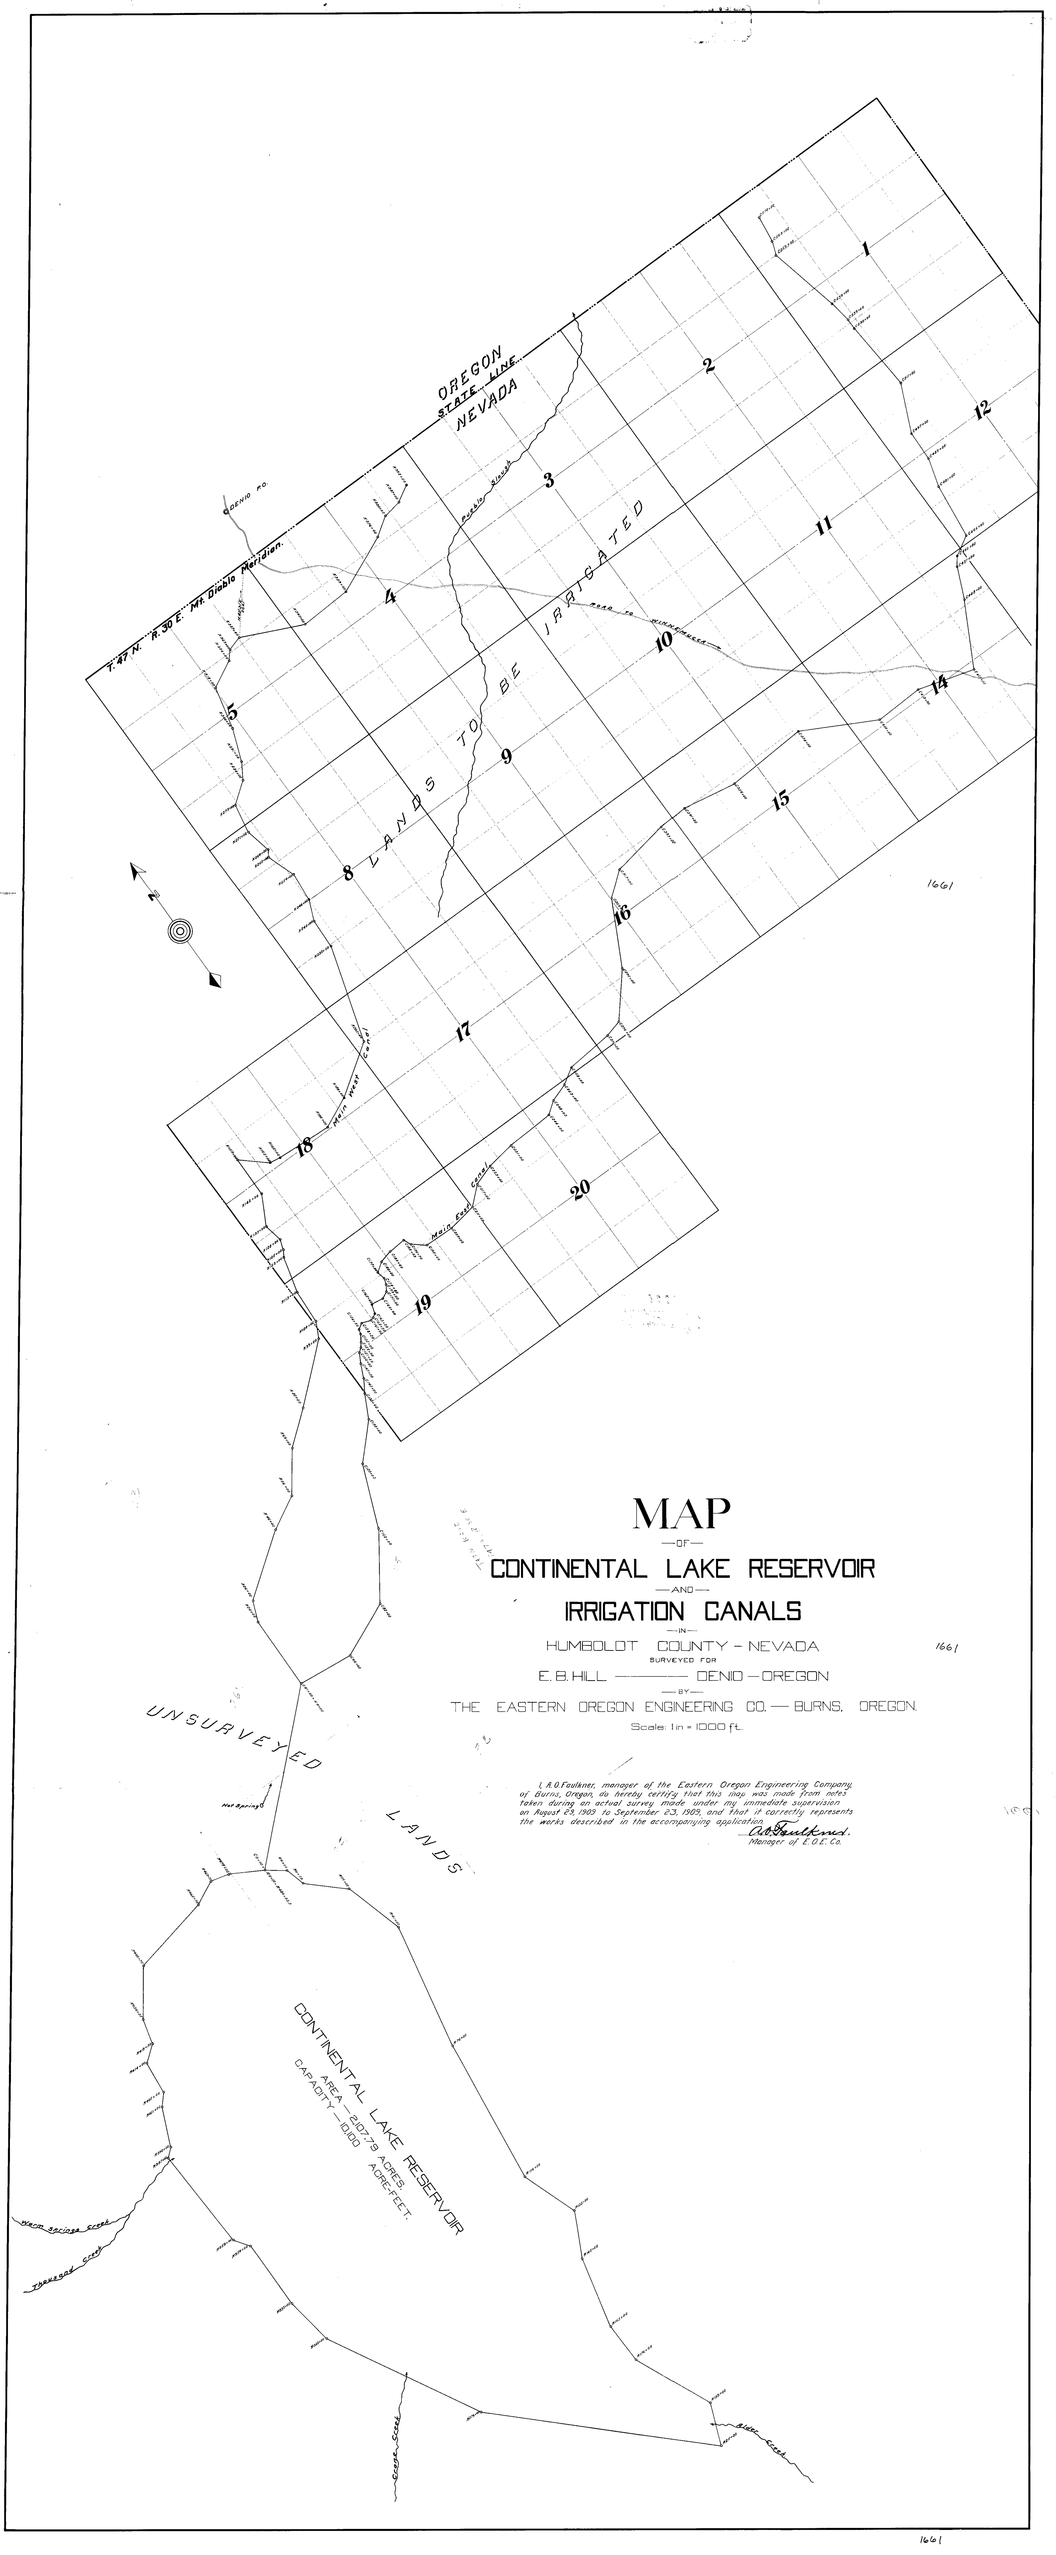


# MAP

—OF—

## CONTINENTAL LAKE RESERVOIR

—AND—

## IRRIGATION CANALS

—IN—

HUMBOLDT COUNTY - NEVADA

SURVEYED FOR

E. B. HILL ——— DENIO — OREGON

—BY—

THE EASTERN OREGON ENGINEERING CO. — BURNS, OREGON.

Scale: 1 in = 1000 ft.

*I, A. O. Faulkner, manager of the Eastern Oregon Engineering Company of Burns, Oregon, do hereby certify that this map was made from notes taken during an actual survey made under my immediate supervision on August 29, 1909 to September 23, 1909, and that it correctly represents the works described in the accompanying application.*

A. O. Faulkner.
*Manager of E.O.E. Co.*