245 Bk. 3 12-12-14.
for 0.735 c.f.s.

Certificate of Engineer or Surveyor.

State of Nevada }
County of Humboldt } ss.

I, Horace H. Sheldon of Winnemucca, County of Humboldt, State of Nevada, hereby certify that the above map is a true and accurate plat of the Bloody Canon irrigation works as taken from the field notes of a survey made by me on Aug. 26th, 1911, and at the instance of Charles A. Green; that it represents the works described in Application No. 1666, together with the location of streams and ditches in the immediate vicinity.

Horace H. Sheldon
County Surveyor.

PLAT
showing
Work done by C. A. Green
under
PERMIT No. 1666
Bloody Canon
August 29th, 1911 Scale 1" = 800'

1666

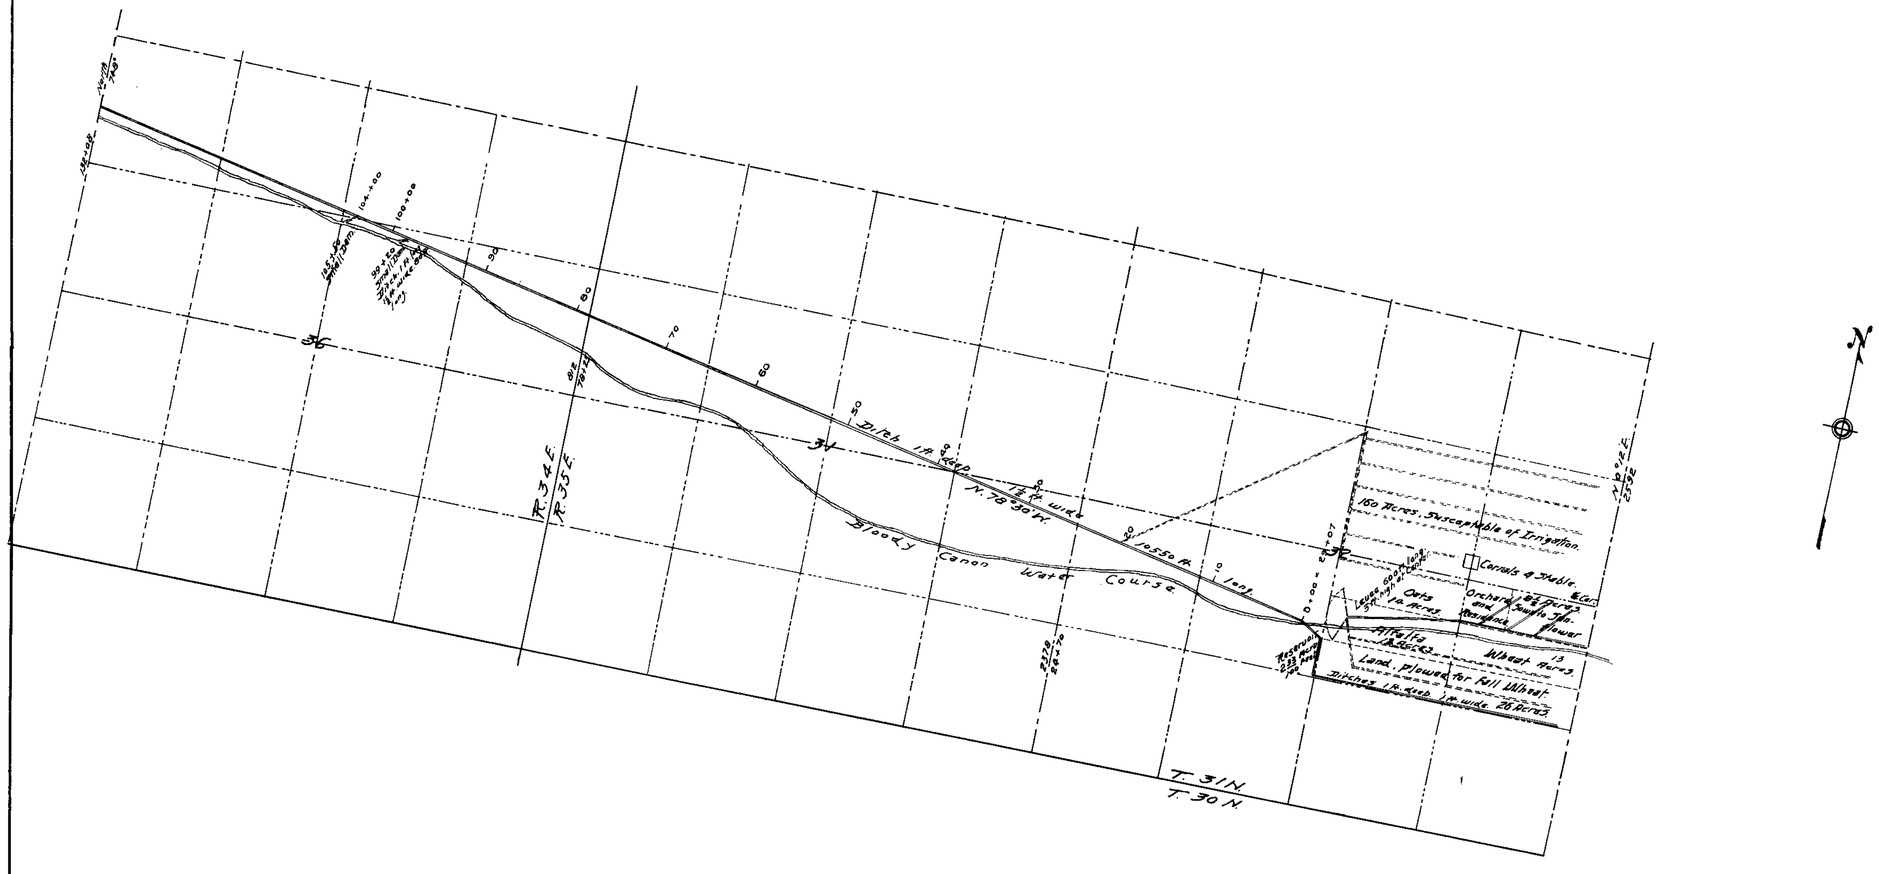

245 H.P. 12-12-14.
for 0.795 C.F.S.

Certificate of Engineer or Surveyor:

State of Nevada }
County of Humboldt } ss.

I, Samuel H. Crittenden of Winnemucca, County of Humboldt, State of Nevada, hereby certify that the above map is a true and accurate plat of the Bloody Canon irrigation works and other Improvements, as taken from information obtained by me on September 28th 1914, and at the Instance of Charles A. Green, and that it represents the works described in Application No. 1666.

Samuel H. Crittenden
Surveyor.

PLAT
showing
Work done by C. A. Green
under
PERMIT No. 1666
Bloody Canon
Sept. 28th 1914. Scale 1" = 800'.

1666