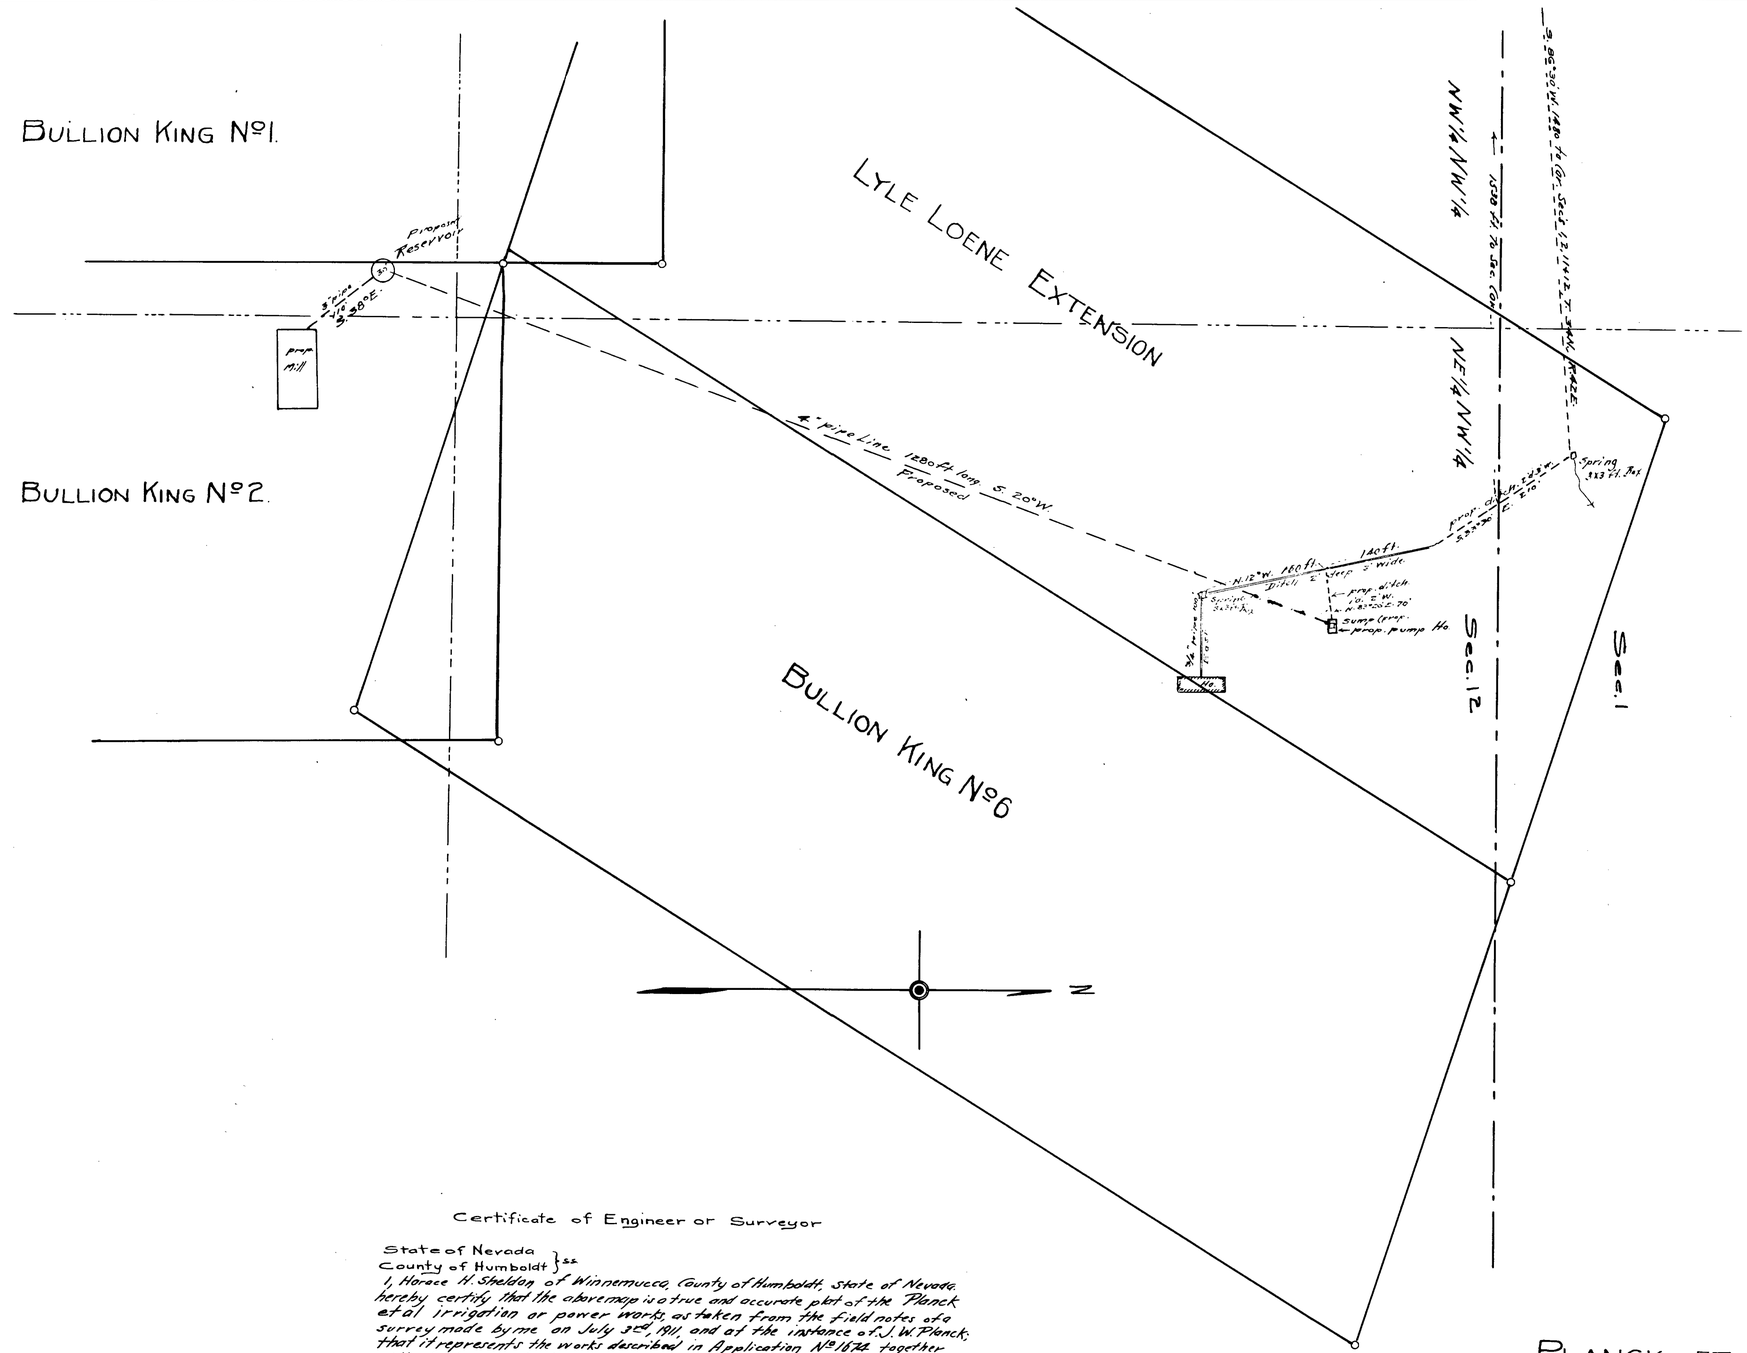

Certificate of Engineer or Surveyor

State of Nevada
County of Humboldt } ss

I, Horace H. Sheldon of Winnemucca, County of Humboldt, State of Nevada, hereby certify that the above map is a true and accurate plat of the Planck et al irrigation or power works, as taken from the field notes of a survey made by me on July 3rd, 1911, and at the instance of J. W. Planck; that it represents the works described in Application Nº 1674, together with the location of streams and ditches in the immediate vicinity.

Horace H. Sheldon, C.E. Co. Surveyor.

PLANCK, ETAL.
PERMIT Nº 1674
Showing
PROPOSED WORKS

July 6th, 1911. Scale 1" = 100'

FILED
JUL 7 1911
STATE ENGINEER'S OFFICE

36 L Bk. 3 12-16-18
for .01 c.f.s.

1674