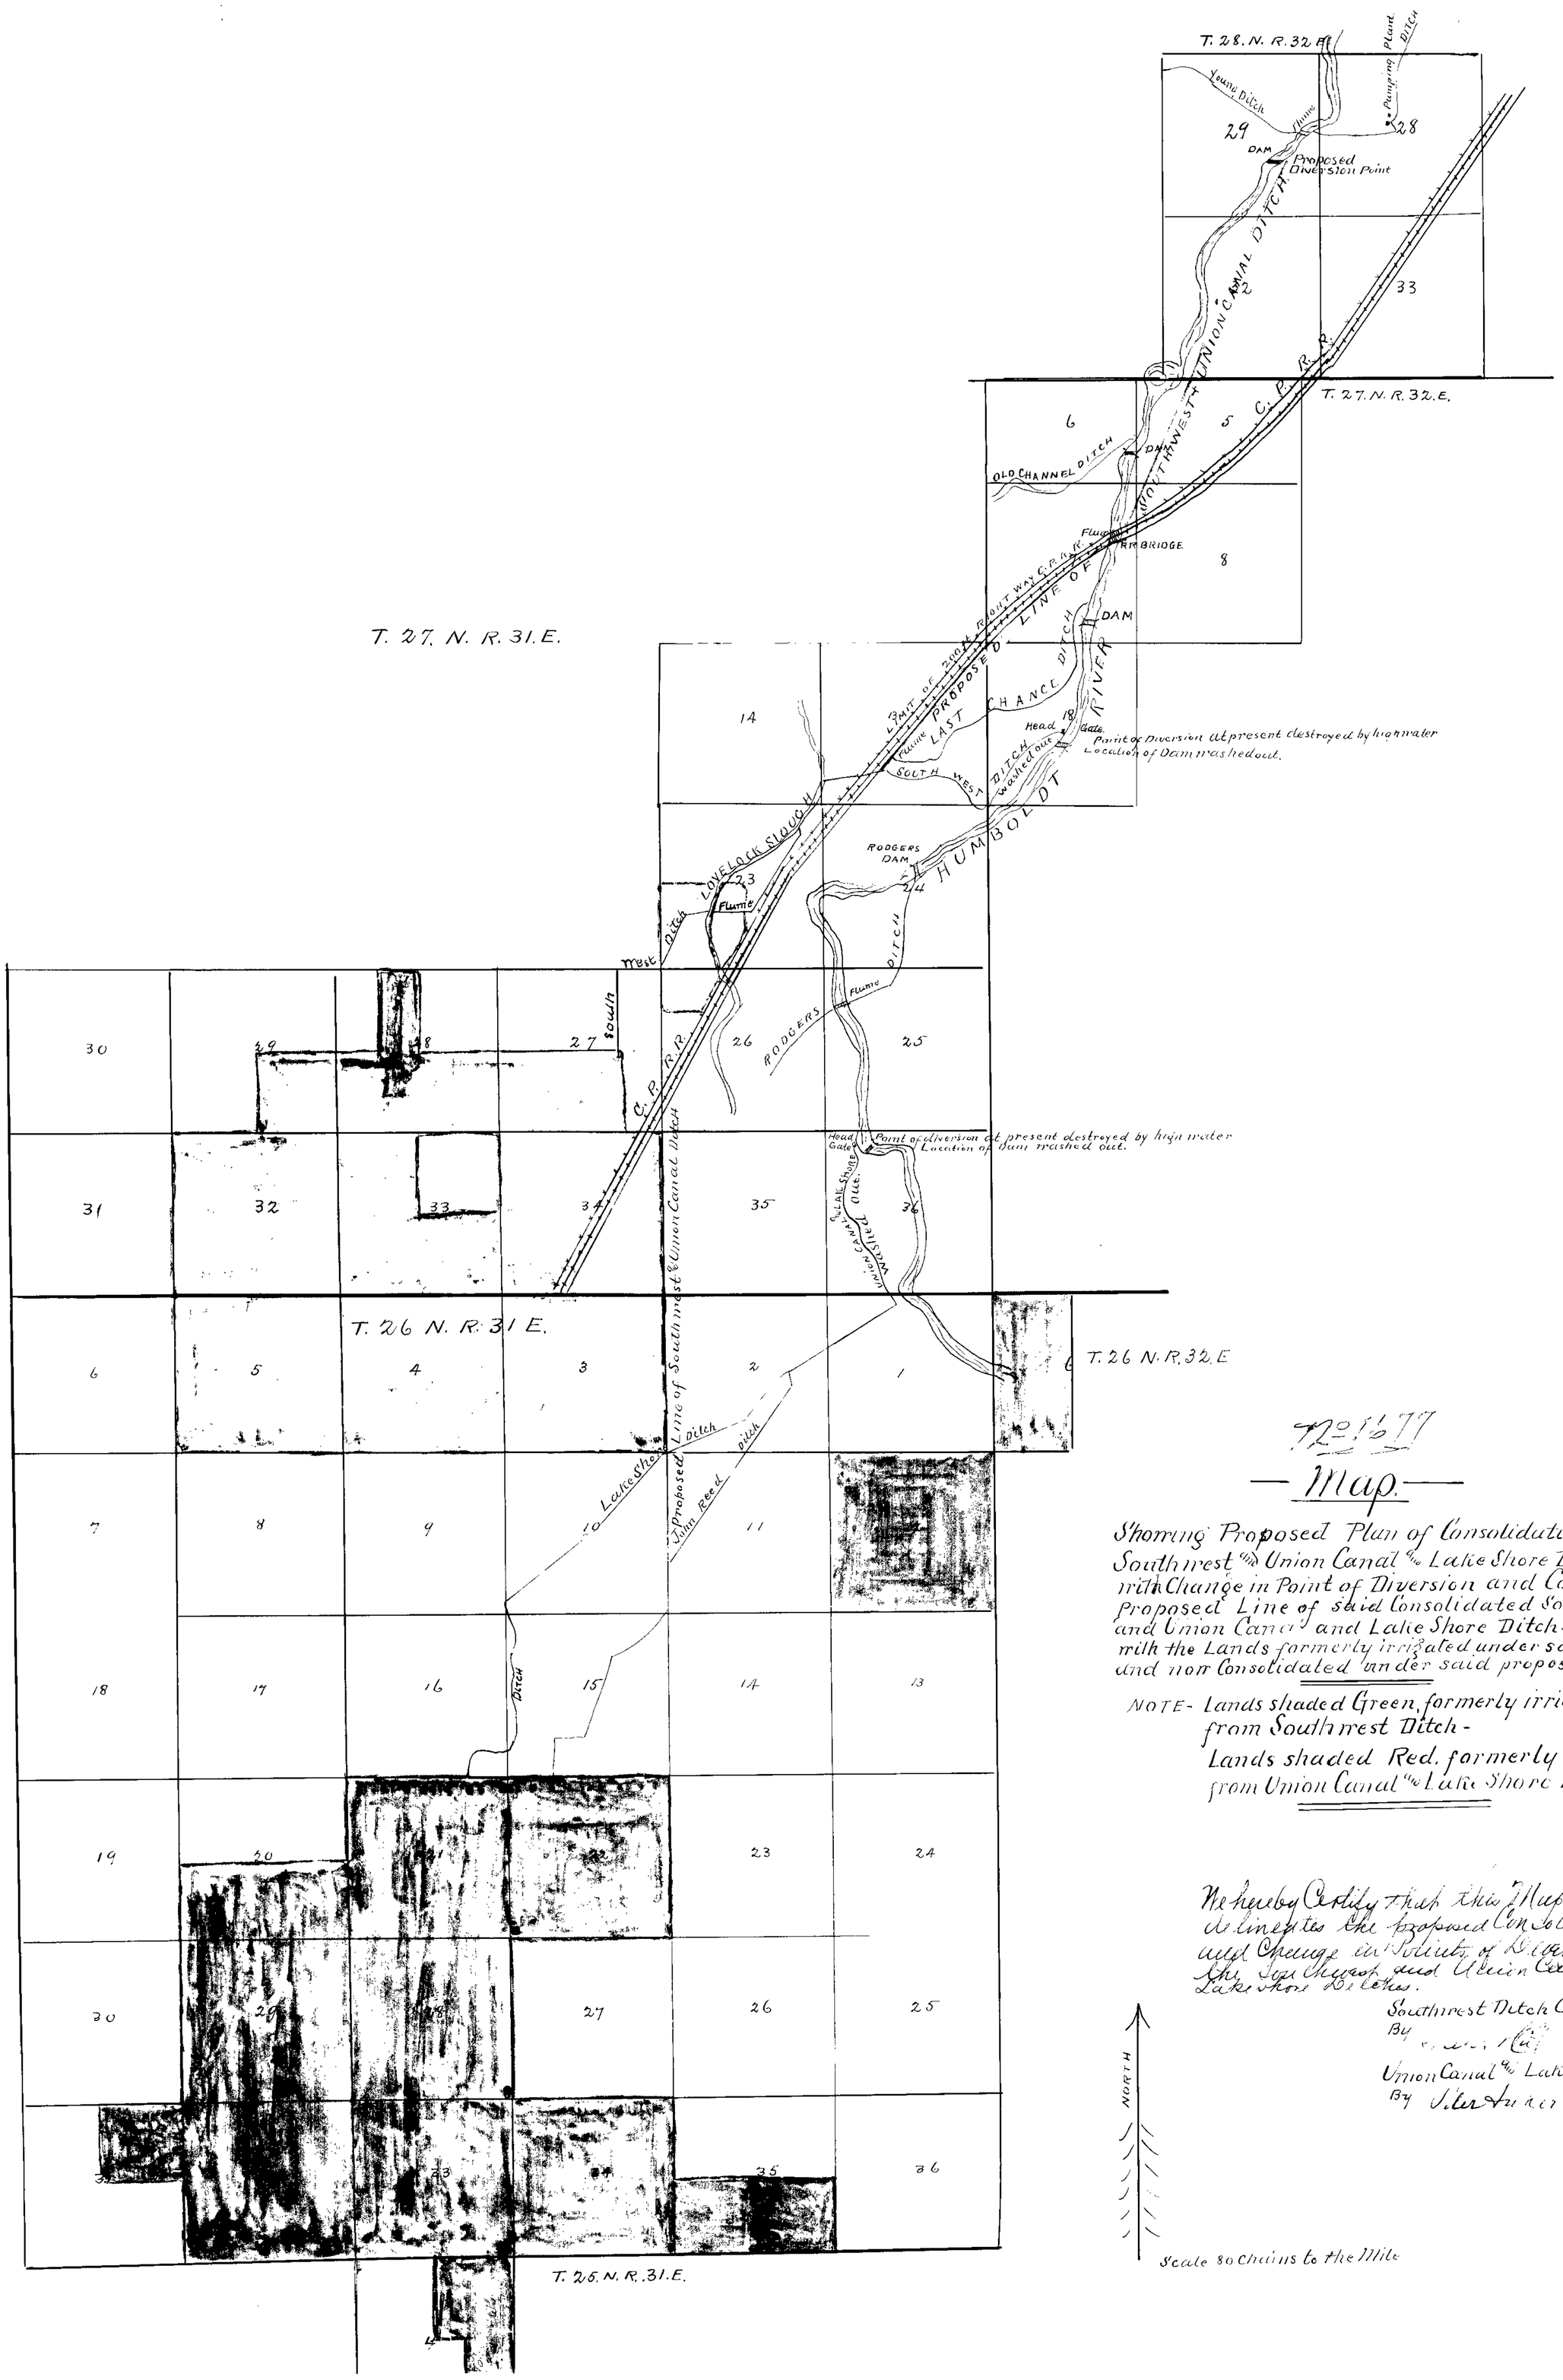

No. 1677

— Map. —

Showing Proposed Plan of Consolidation of Southwest and Union Canal & Lake Shore Ditches with Change in Point of Diversion and Course of Proposed Line of said Consolidated Southwest and Union Canal and Lake Shore Ditch - together with the Lands formerly irrigated under said Ditches and now Consolidated under said proposed plan.

NOTE - Lands shaded Green, formerly irrigated from Southwest Ditch -
Lands shaded Red, formerly irrigated from Union Canal & Lake Shore Ditch.

We hereby Certify that this Map correctly delineates the proposed Consolidation and Change in Points of Diversion of the Southwest and Union Canal & Lake Shore Ditches.

Southwest Ditch Co.
By [illegible]

Union Canal & Lake Shore Ditch Co
By [illegible]

NORTH

Scale 80 Chains to the Mile