13

NOTE.

The entire Area of each Forty Acre Tract as colored may be irrigated.

Area under Cultivation.
S.E. ¼ N.E. ¼ Sec. 24 ..... 4.29 Acres.

PLAT
OF THE
ORSON HUDSON RANCH.
UNDER PERMIT No. 1678

LINCOLN CANON CREEK.

WHITE PINE COUNTY NEVADA

Scale 1 In.=800 Ft.

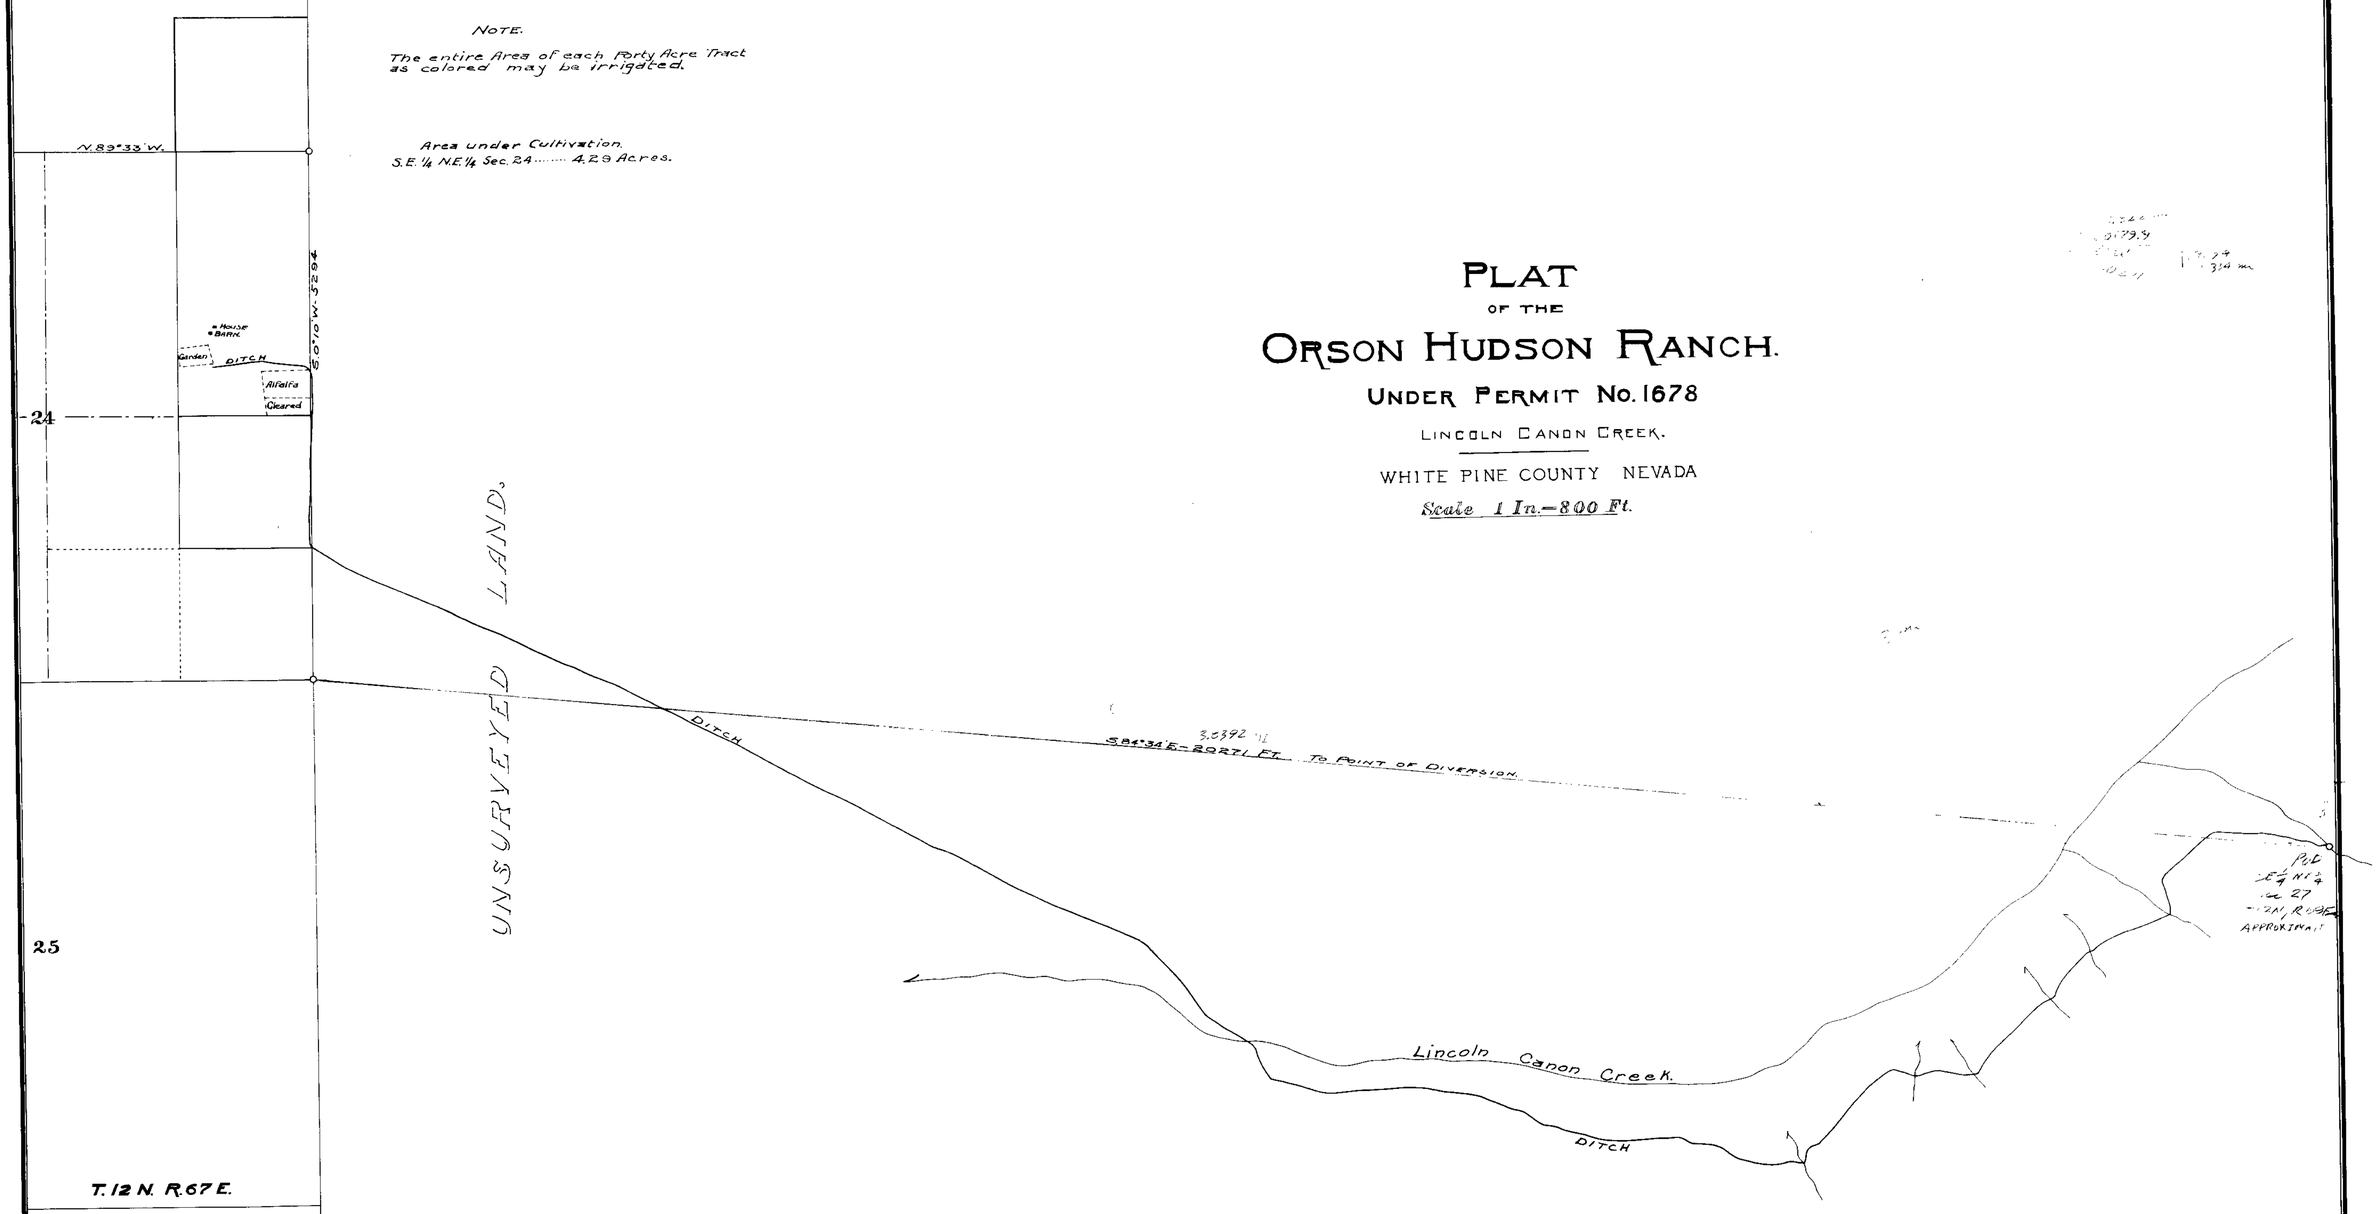

State of Nevada }
County of White Pine } S.S.

I W. B. Colwell, of Ely, County, of White Pine, State of Nevada, hereby certify that the above map is a true and accurate Plat of the Orson Hudson irrigation works as taken from the field notes of a survey made by me on the 16th. day of October A.D. 1911 and at the instance of the said Orson Hudson, that it represents the works described in Application No. 1678, together with the location of streams and ditches in the immediate vicinity.

W. B. Colwell Surveyor.

FILED
MARCH 9, 1927
Under Boze
STATE ENGINEER

Place in file
8026 → 1678