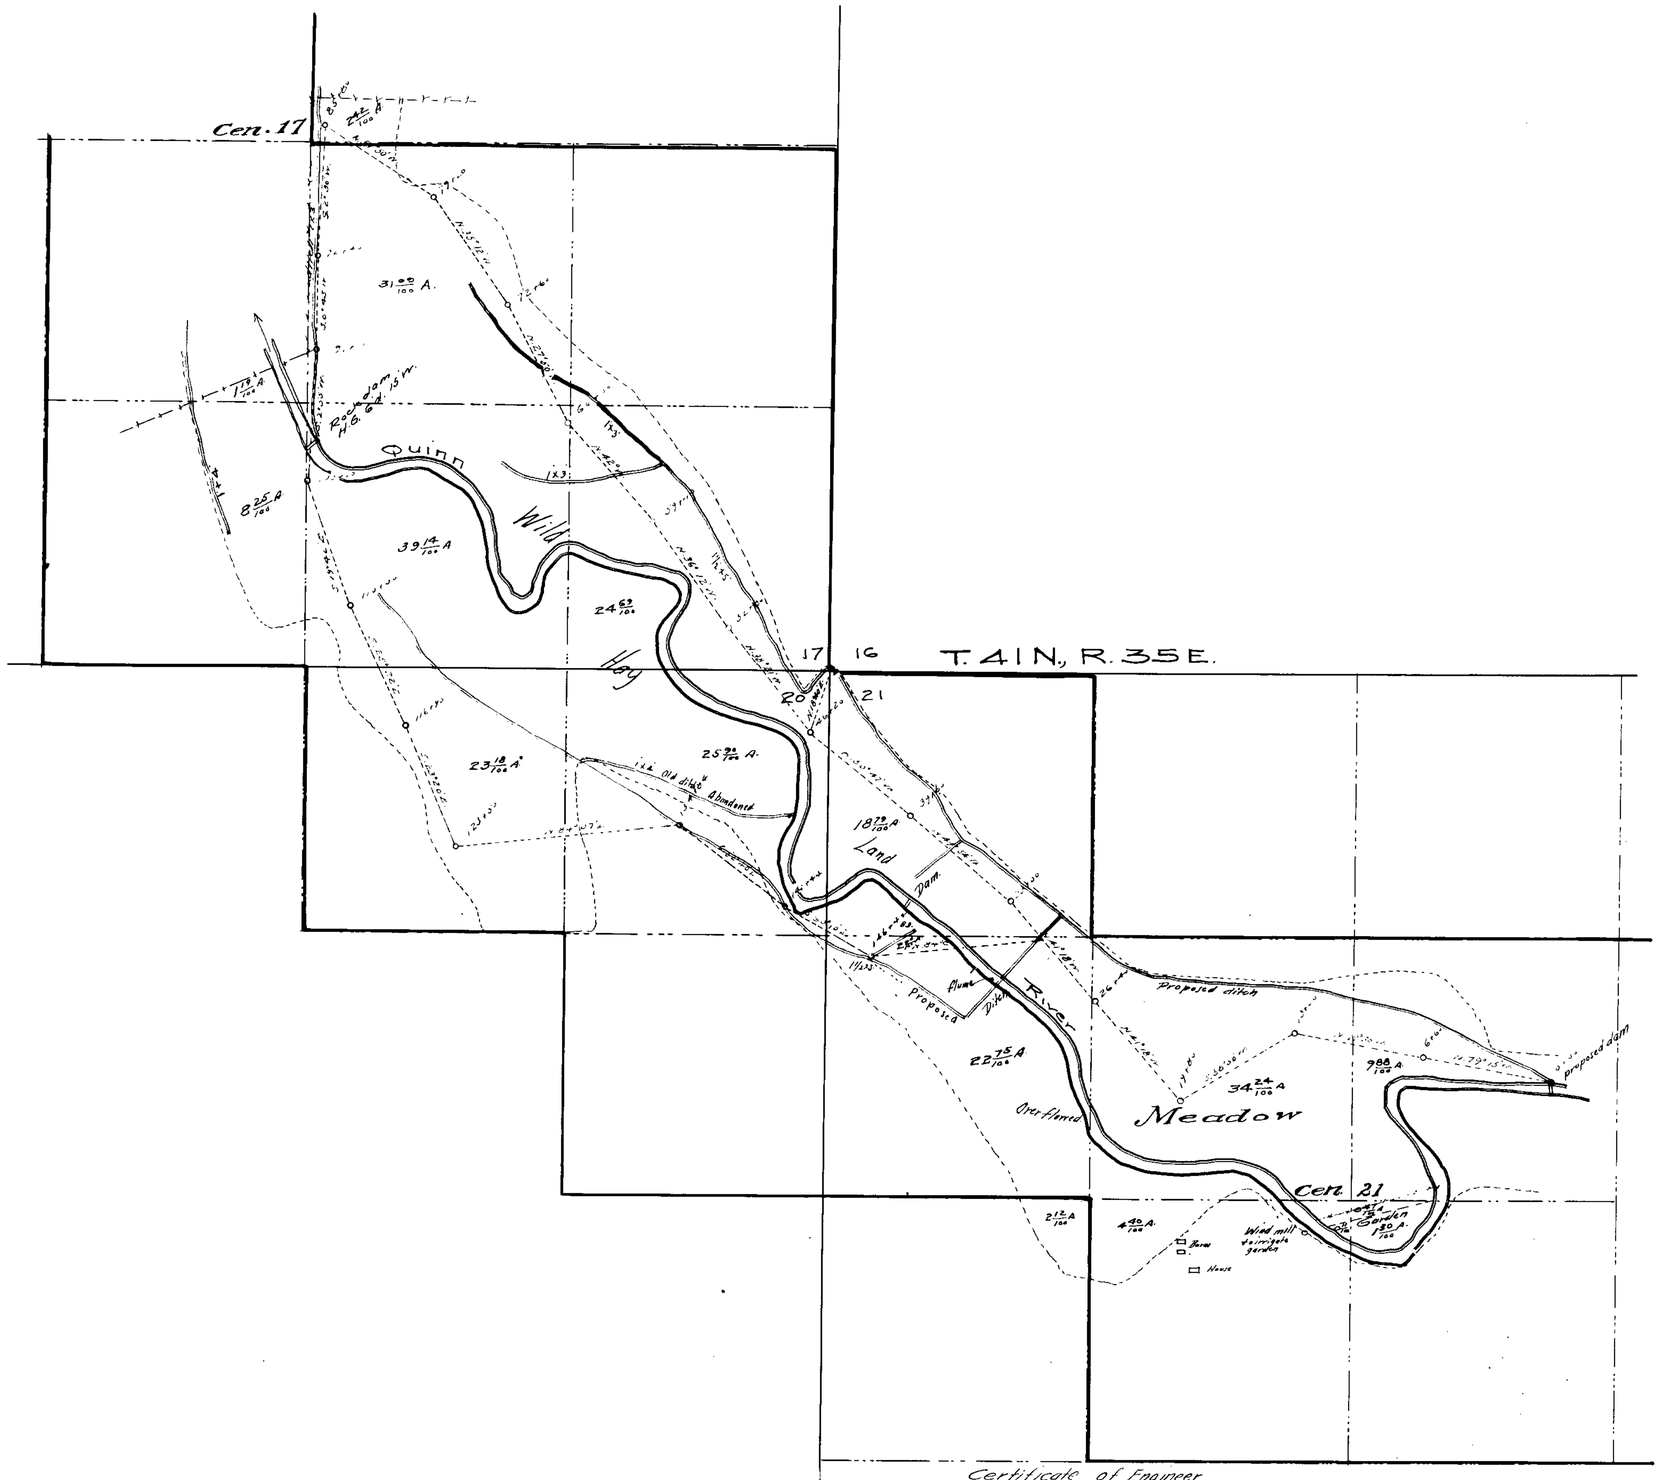

Certificate of Engineer.

STATE of NEVADA }
County of Humboldt } ss.

I, Horace H Sheldon, of Winnemucca, County of Humboldt, State of Nevada, hereby certify that the above map is a true and accurate plat of Matt Dangelmaiers present and proposed irrigation system, as taken from the field notes of a survey made by me on October 28th 1912 and at the instance of Matt Dangelmaier; that it represents the works described in Permit No 1696 together with the location of streams and ditches in the immediate vicinity

Horace H Sheldon C. E.
County Surveyor.

Subscribed and sworn to before me this 4th day of December, 1912
C. D. Mackay
Notary Public

239 BK. 3 12-12-14.
fol 2.52 c.f.s.

PLAT
SHOWING
IRRIGATION SYSTEM
UNDER
PERMIT No. 1696
MATT DANGELMAIER
QUINN RIVER
Nov 1912 SCALE 1 = 400

1696