Section.	Sub-division.	Township.	Range	Cultivated acreage	Description of culture	Date of cultivation

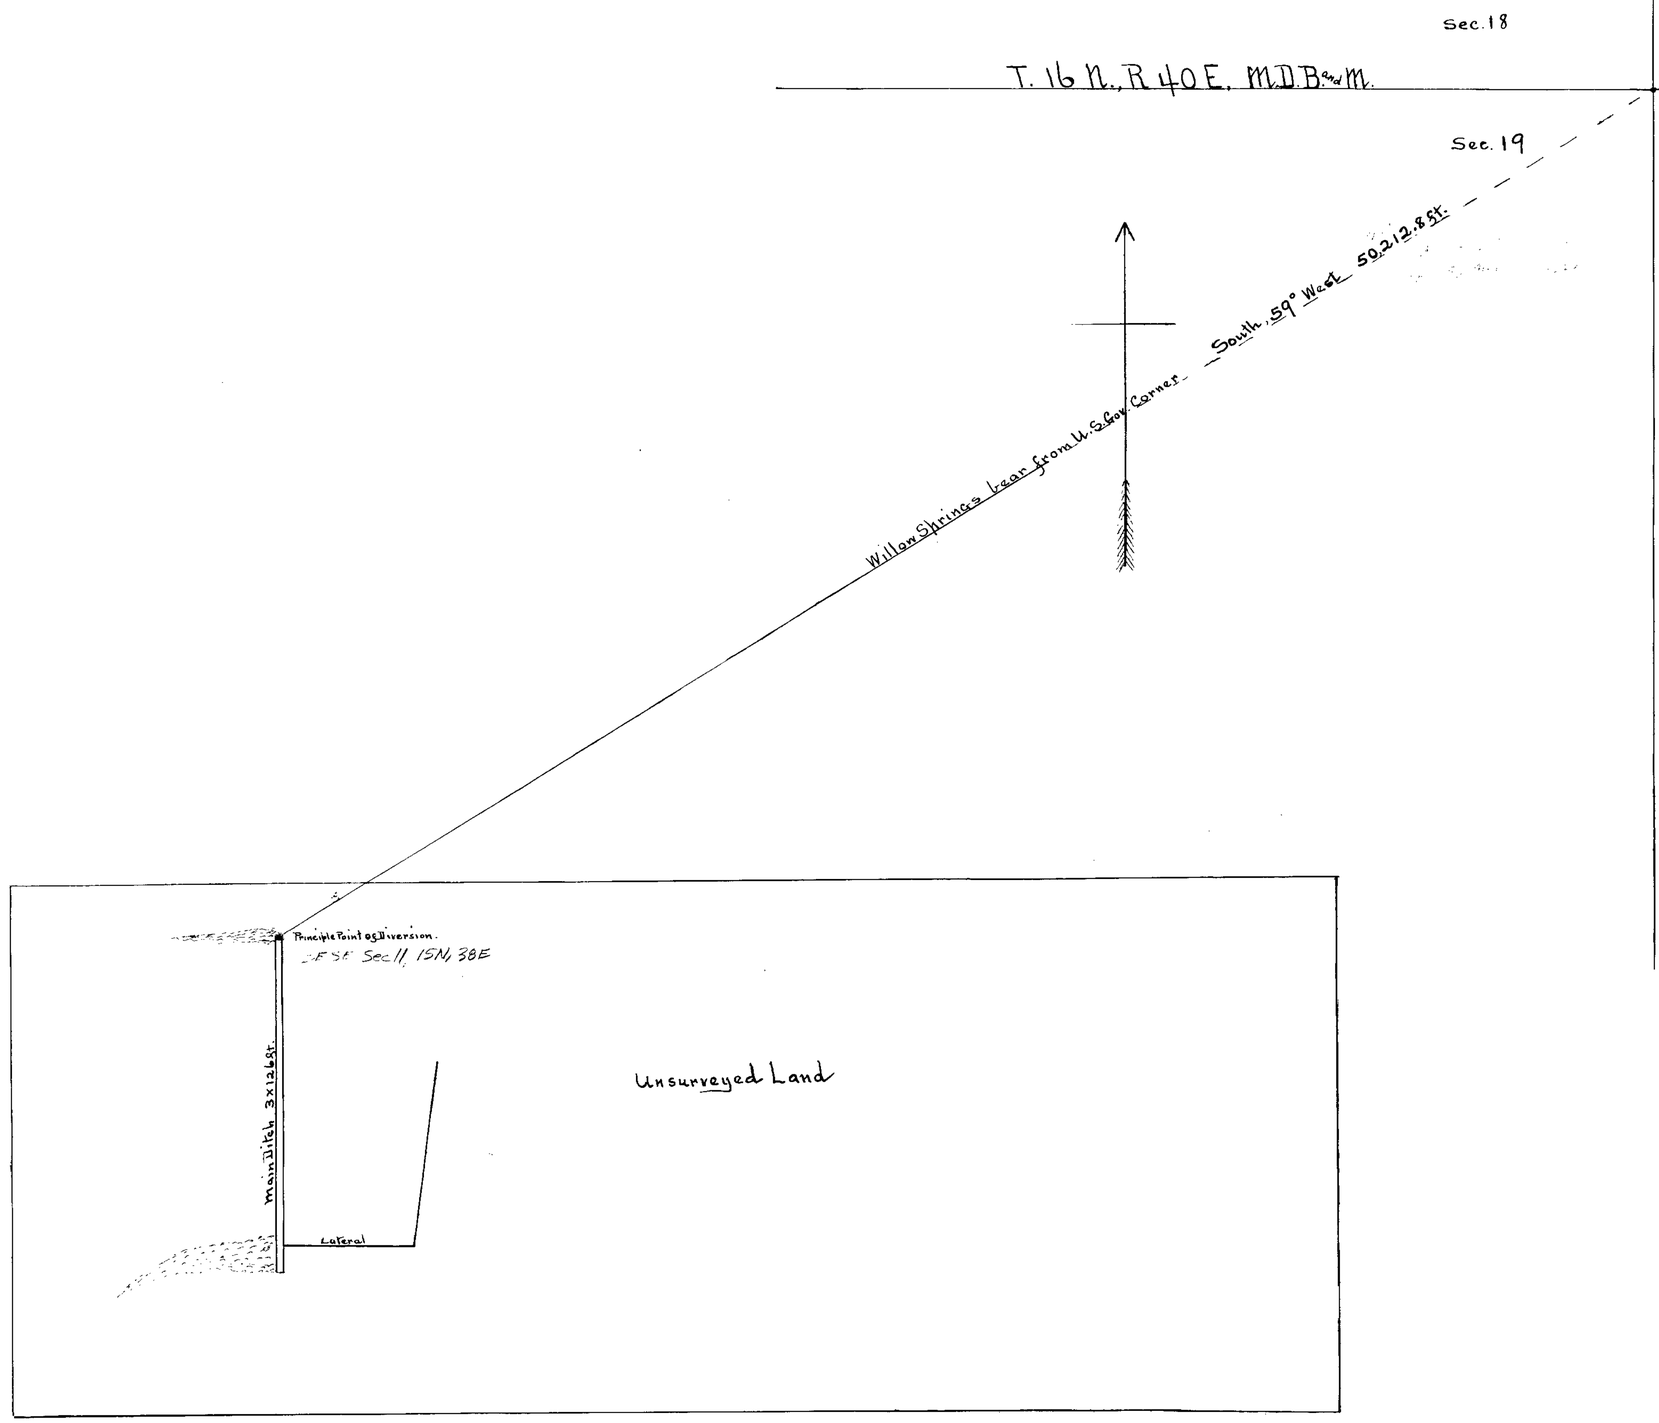

State of Nevada
County of Lander } ss.

I F.D. French of Gold Coin, County of Lander State of Nevada, hereby certify that the above map is a true and accurate plat of the Willow Springs irrigation or power works, as taken from the field notes of a survey made by me on November 2nd, 1911 and at the instance of J.P. Buzanes and Silverino Penelas; that it represents the works described in Application No. 1699 together with the location of streams and ditches in the immediate vicinity.

F.D. French, Surveyor.

Scale 30 ft. to 1 inch
all courses magnetic.

Title.

J.P. Buzanes
and
Silverino Penelas.

Willow Springs.

383 BK. 3 12-16-18
for 0.10 c.f.s.

1699