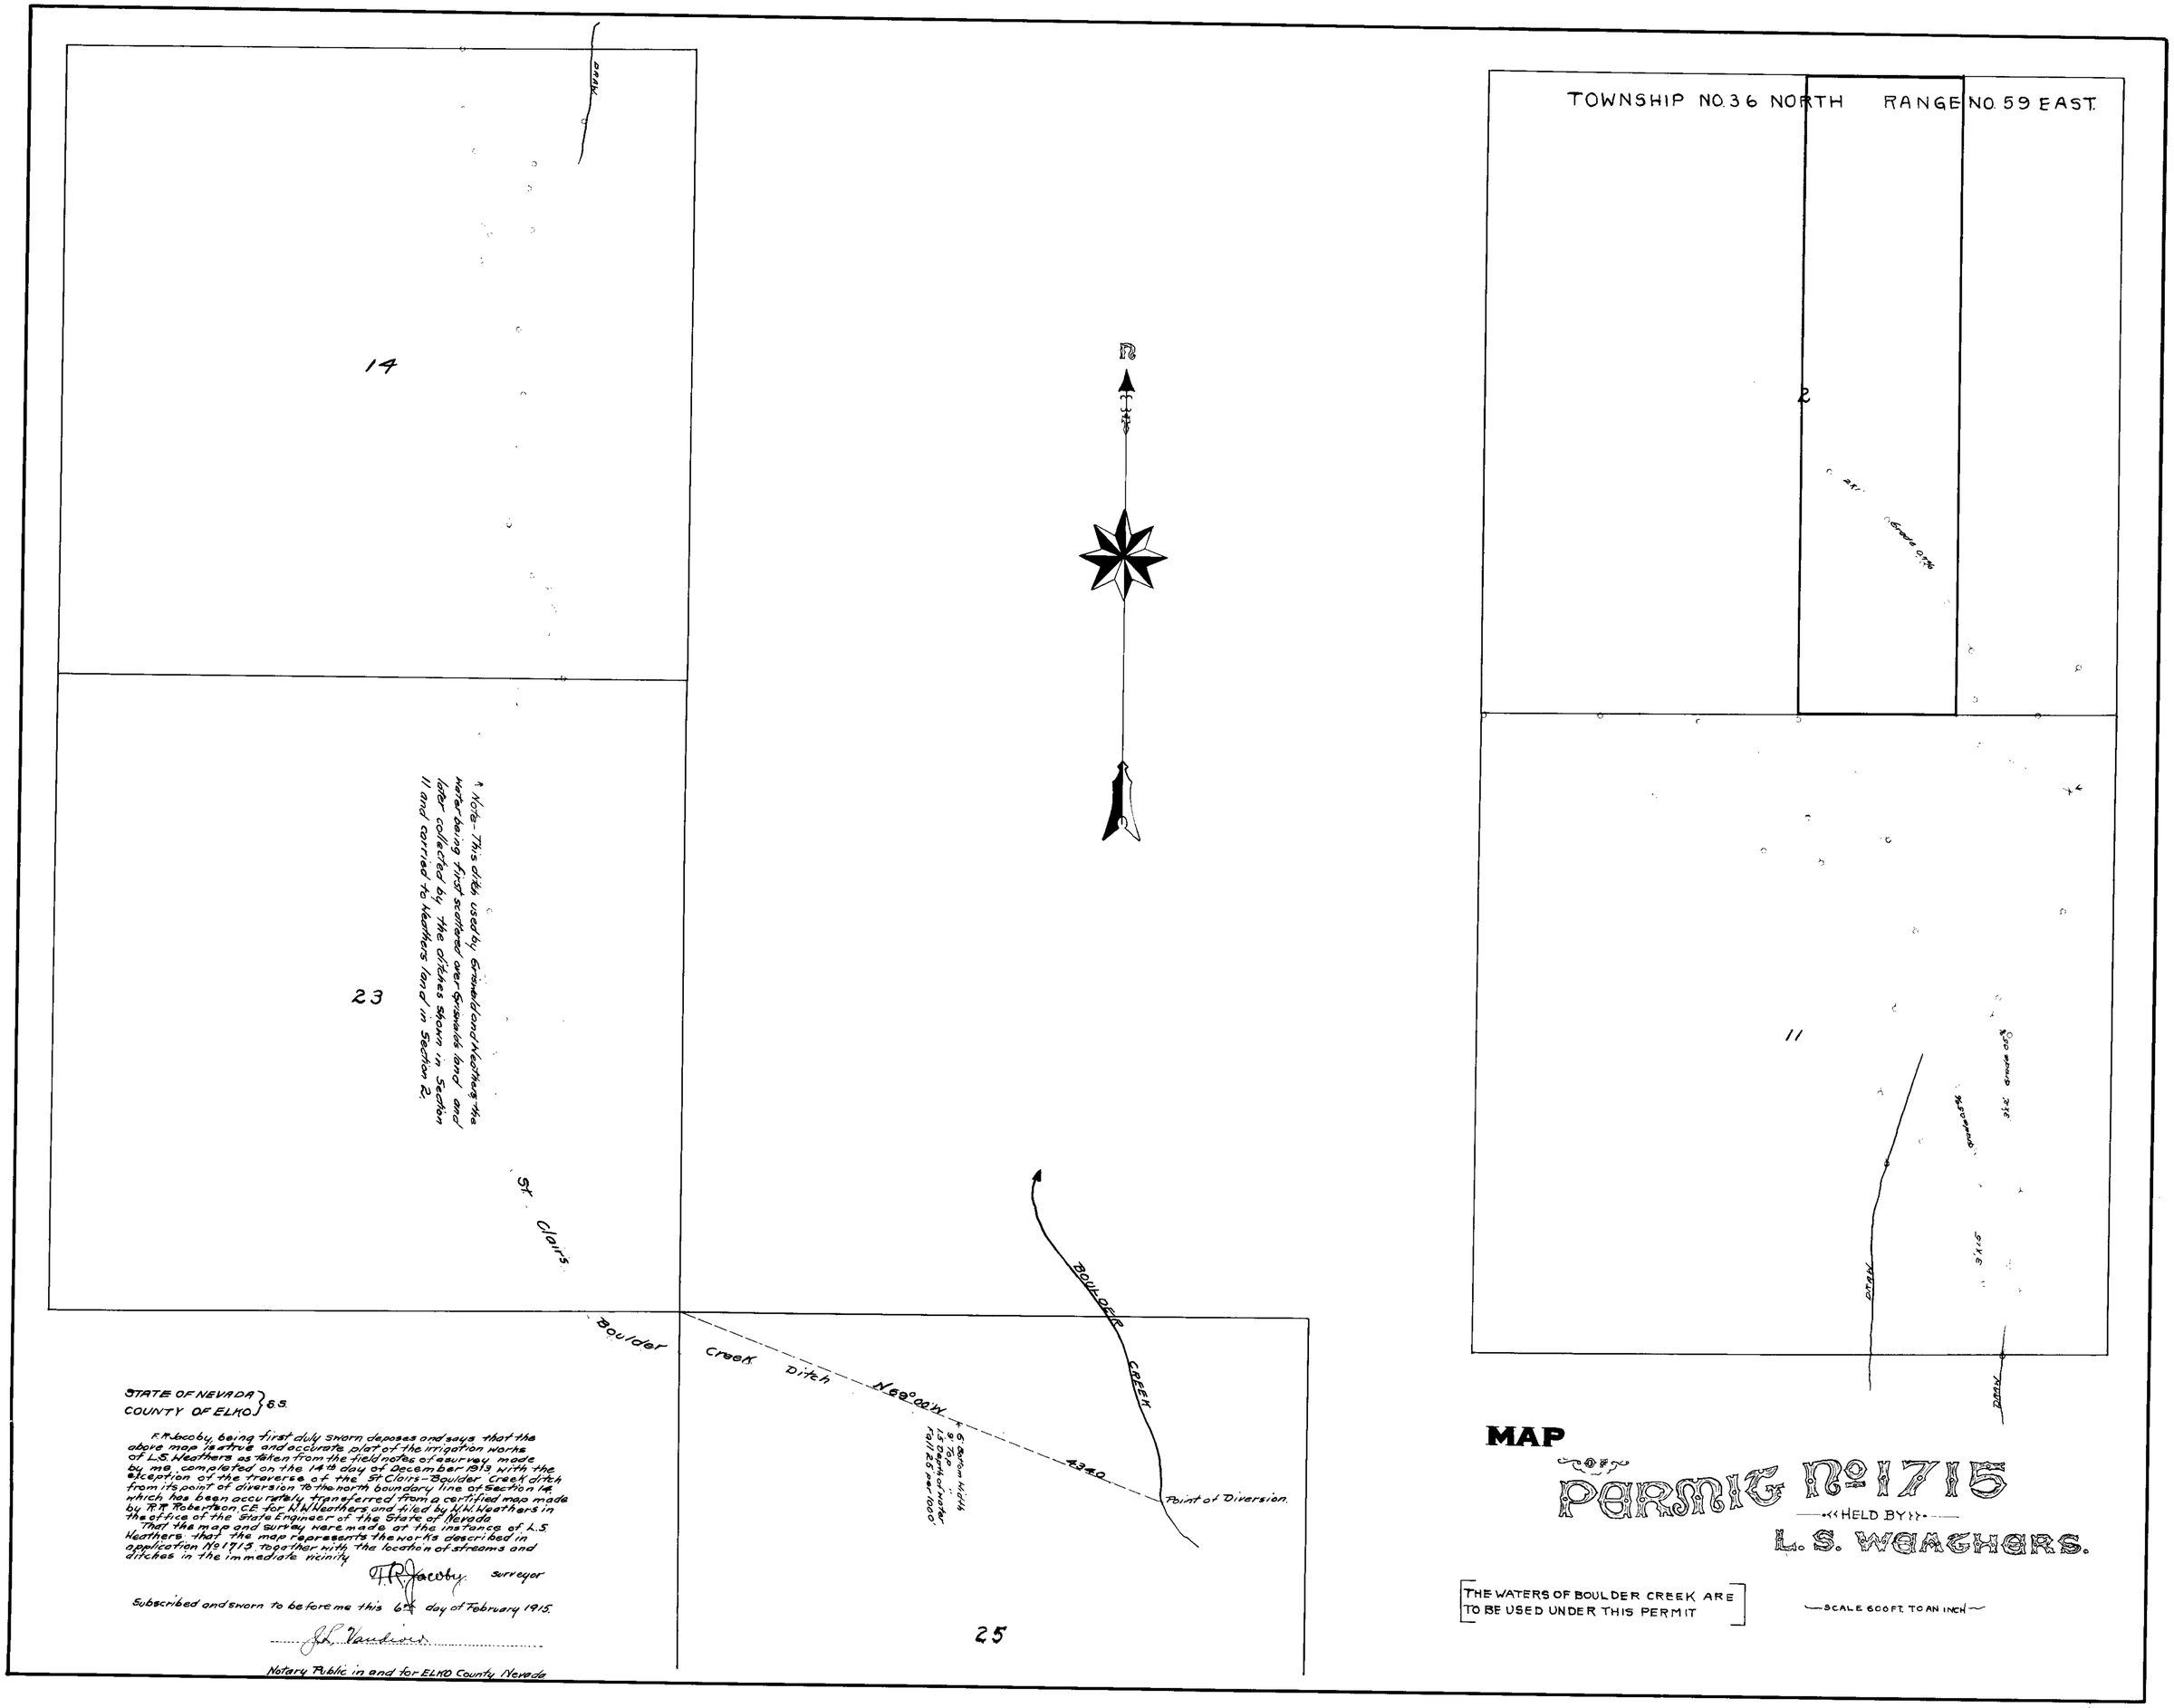

STATE OF NEVADA }
COUNTY OF ELKO } S.S.

F. R. Jacoby, being first duly sworn deposes and says that the above map is a true and accurate plat of the irrigation works of L.S. Weathers as taken from the field notes of a survey made by me, completed on the 14th day of December 1913 with the exception of the traverse of the St Clairs-Boulder Creek ditch from its point of diversion to the north boundary line of Section 14, which has been accurately transferred from a certified map made by R.R. Robertson C.E. for W.W. Weathers and filed by W.W. Weathers in the office of the State Engineer of the State of Nevada

That the map and survey were made at the instance of L.S. Weathers that the map represents the works described in application No 1715 together with the location of streams and ditches in the immediate vicinity

F. R. Jacoby surveyor

Subscribed and sworn to before me this 6th day of February 1915.

J. L. Vandiver

Notary Public in and for ELKO County Nevada

1715