Section	Sub-Division	Township	Range	Cult. Acres

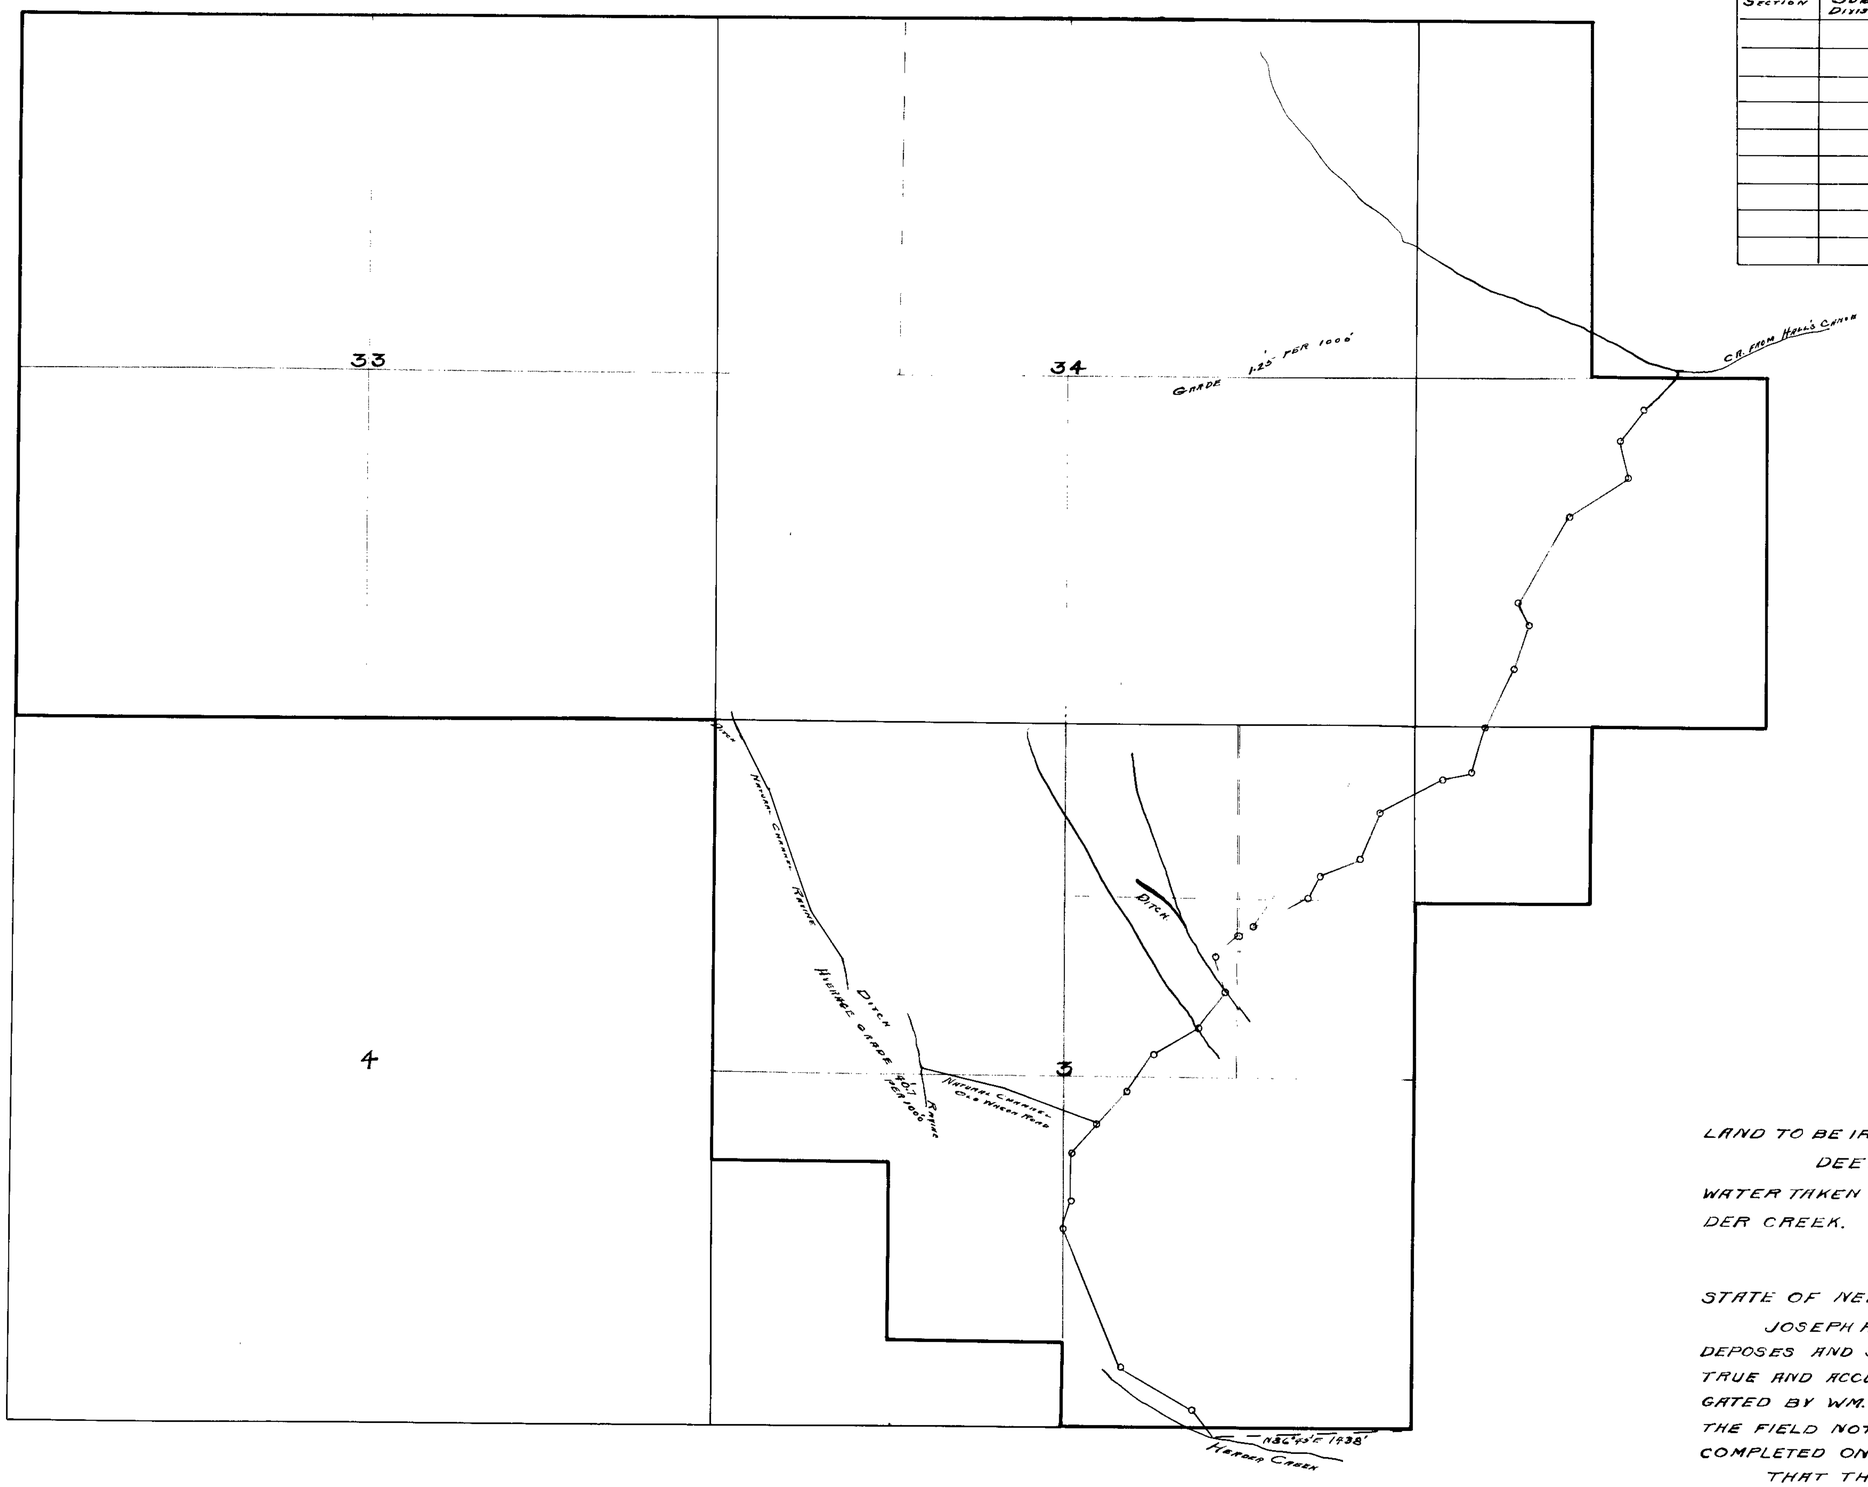

LAND TO BE IRRIGATED BY Wm. SMILEY, ET. AL.
DEETH, ELKO COUNTY, NEVADA.
WATER TAKEN FROM ACKLER CREEK AND HERDER CREEK.

SCALE 1" = 600'

Joseph F. O'Byrne SURVEYOR.

STATE OF NEVADA, COUNTY OF ELKO, S.S.

JOSEPH F. O'BYRNE, BEING FIRST DULY SWORN DEPOSES AND SAYS THAT THE ABOVE MAP IS A TRUE AND ACCURATE PLAT OF THE LANDS IRRIGATED BY WM. SMILEY, ET. AL., AS TAKEN FROM THE FIELD NOTES OF A SURVEY MADE BY ME AND COMPLETED ON THE 7TH. DAY OF APRIL, 1915.

THAT THE MAP AND SURVEY WERE MADE AT THE INSTANCE OF WM. SMILEY ET. AL. OWNERS OF SAID LANDS, AND THAT IT TRULY REPRESENTS THE IRRIGATED LANDS OF SAID WM. SMILEY, ET. AL.

Joseph F. O'Byrne SURVEYOR.

SUBSCRIBED AND SWORN TO BEFORE ME THIS 19TH DAY OF MAY 1915

Hayden Henderson

NOTARY PUBLIC IN AND FOR ELKO, COUNTY, NEV.

1717

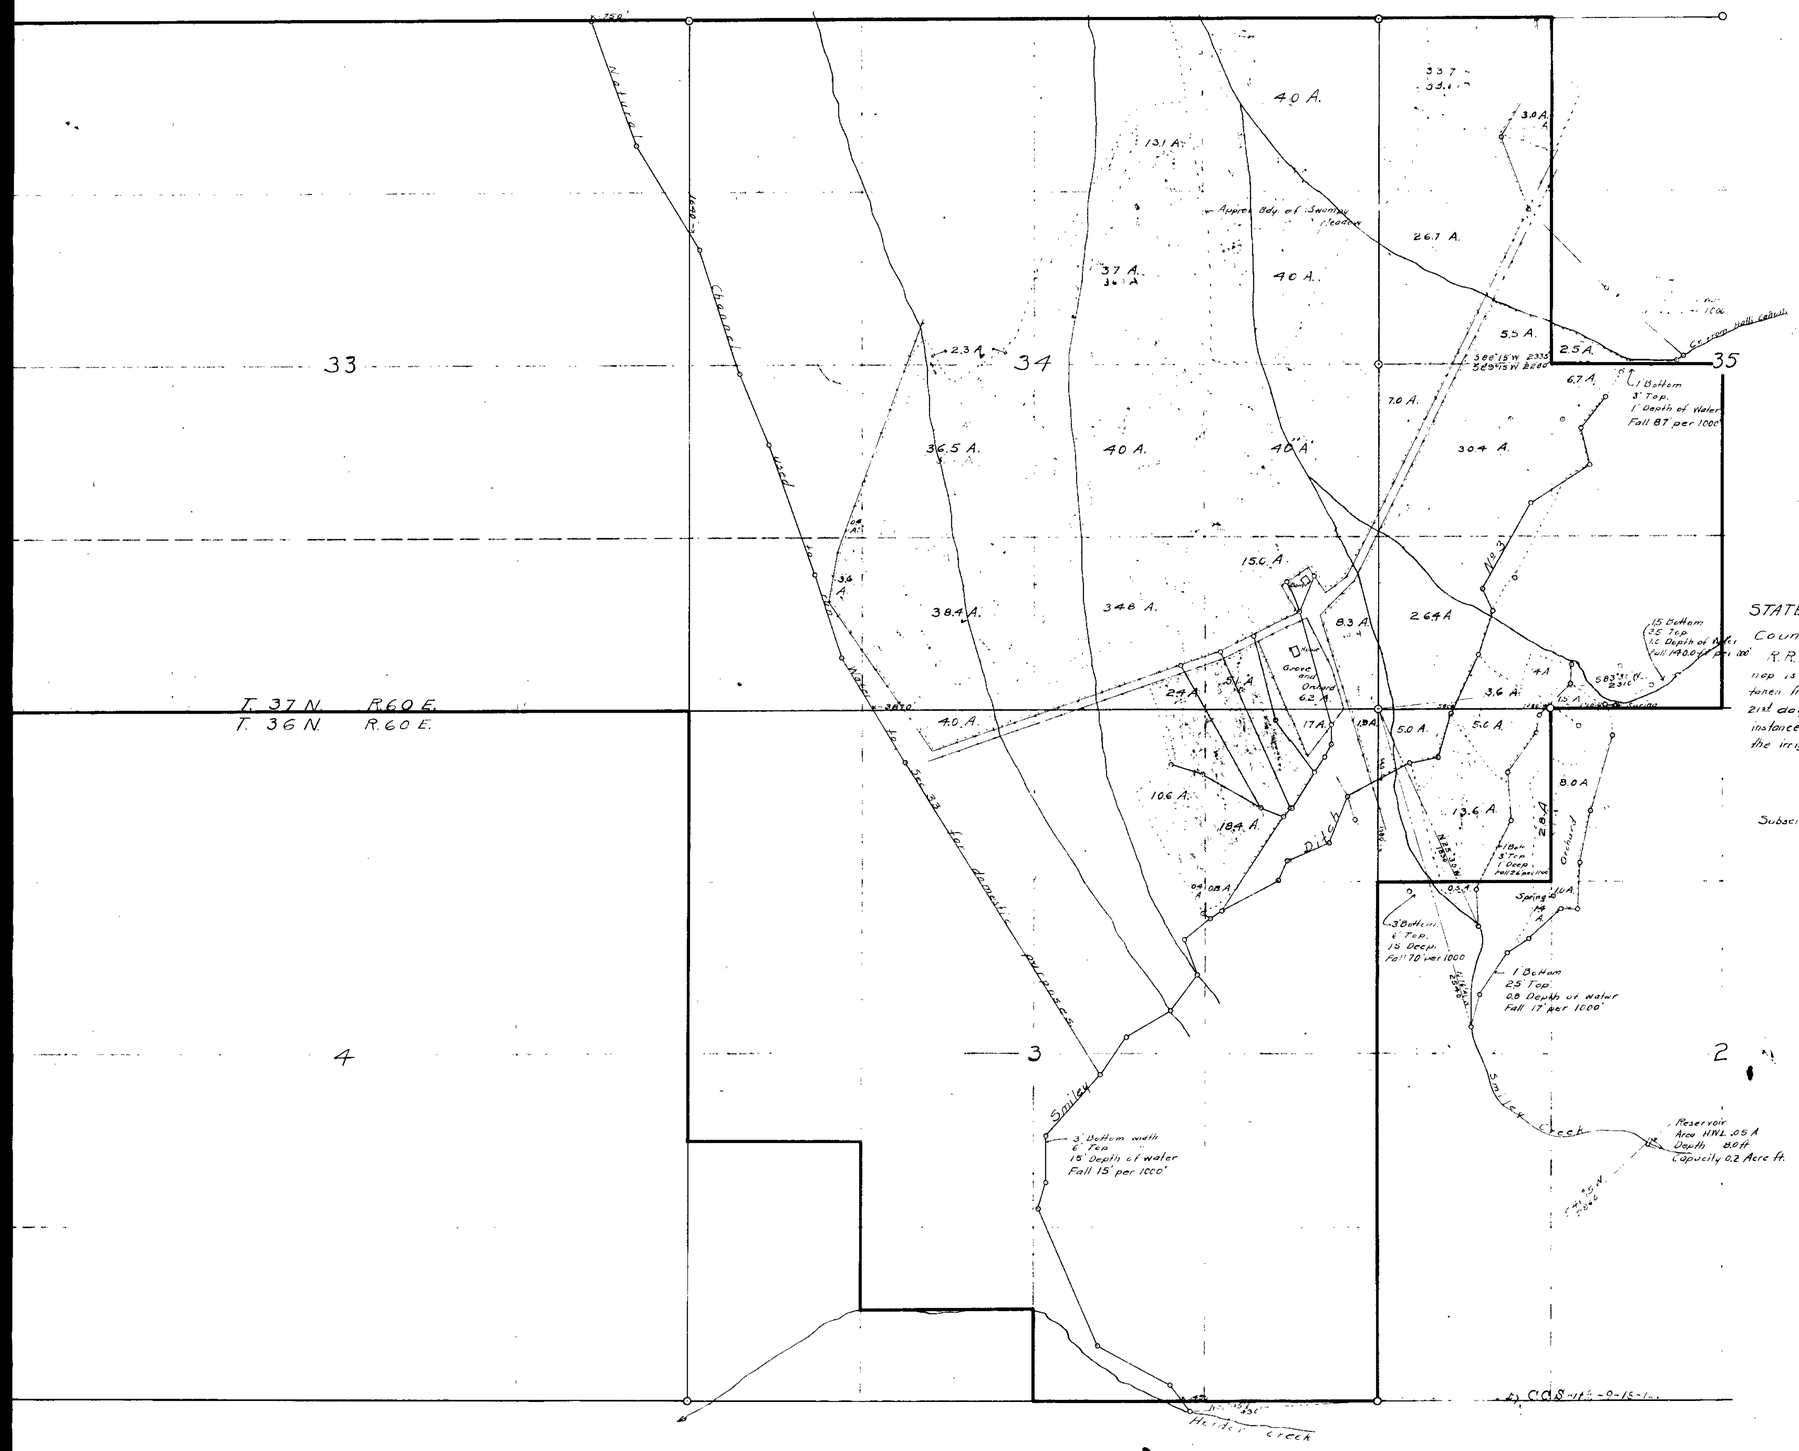

Section	Subdivision	Twp	Range	Cultivated Acreage	Description of Culture	Date of First Culture
35	N½ of NW¼	37 N	60 E	3.0	Garden	
"	"	"	"	33.7	Timothy & Redtop	
"	SW "	"	"	26.7	"	
"	"	"	"	5.5	"	
"	SE "	"	"	2.5	"	
"	NE " SW	"	"	6.7	"	
"	NW " "	"	"	37.4	"	
"	SW " "	"	"	26.4	"	
"	"	"	"	3.6	Grain	
"	"	"	"	1.4	Orchard	
"	SE	"	"	1.5	"	
34	NE " NE	"	"	40.0	Timothy & Redtop	
"	NW " "	"	"	13.1	"	
"	SW " "	"	"	37.0	"	
"	SE " "	"	"	40.0	"	
"	" NW	"	"	2.3	"	
"	NE " SW	"	"	3.45	"	
"	NW " "	"	"	.09	"	
"	SW " "	"	"	3.6	"	
"	SE " "	"	"	38.4	"	
"	NE " SE	"	"	40.0	"	
"	NW " "	"	"	40.0	"	
"	SW " "	"	"	34.8	"	
"	SE	"	"	2.4	Grain	
"	SE	"	"	5.1	"	
"	"	"	"	6.2	Orchard & Grove	
"	"	"	"	8.3	Timothy & Redtop	
2	NE " NW	36 N	"	8.0	Orchard	
"	NW " "	"	"	2.8	Garden	
"	"	"	"	5.0	Grain	
"	"	"	"	13.6	Alfalfa	
"	"	"	"	5.0	Timothy & Redtop	
"	"	"	"	0.5	Alfalfa	
"	"	"	"	1.4	Orchard	
"	SE	"	"	1.0	"	
3	NE " NE	"	"	1.1	" & Grove	
"	"	"	"	1.0	Timothy & Redtop	
"	"	"	"	18.4	Grain	
"	NW	"	"	1.6	"	
"	SW	"	"	0.4	"	
"	"	"	"	0.8	"	
"	" NW	"	"	4.0	Timothy & Alfalfa	

STATE of NEVADA }
County of Elko } ss

R. R. Robertson, being first duly sworn, deposes and says that the above map is a true and accurate plat of the lands irrigated by Wm Smiley, as taken from the field notes of a survey made by him, completed on the 21st day of December 1911. That the map and survey were made at the instance of Wm Smiley, owner of said lands, and that it truly represents the irrigated lands of said Wm Smiley.

R. R. Robertson.
Surveyor.

Subscribed and sworn to before me, this 18th day of January 1912

H. S. Taber
Notary Public, in and for Elko Co. - Nevada

Alfalfa.
Grain.
Meadow.
Garden.
Sagebrush.

LAND IRRIGATED BY Wm SMILEY

Dist. Elko County. Nevada.

Water taken from Herder Creek, Smiley Creek, Hills Cutoff, and other Sources as Shown on map.

Scale of map: 1" = 600'

1717

R. R. Robertson Civil Engr. Elko Nev.