Section	Subdivision	T.N.	RE	Cultivated Acreage	Desc
8	NE¼ of SW¼	36	60	11.1	6
"	"	"	"	6.6	Ir.
"	NW¼ of SE¼	"	"	1.2	6

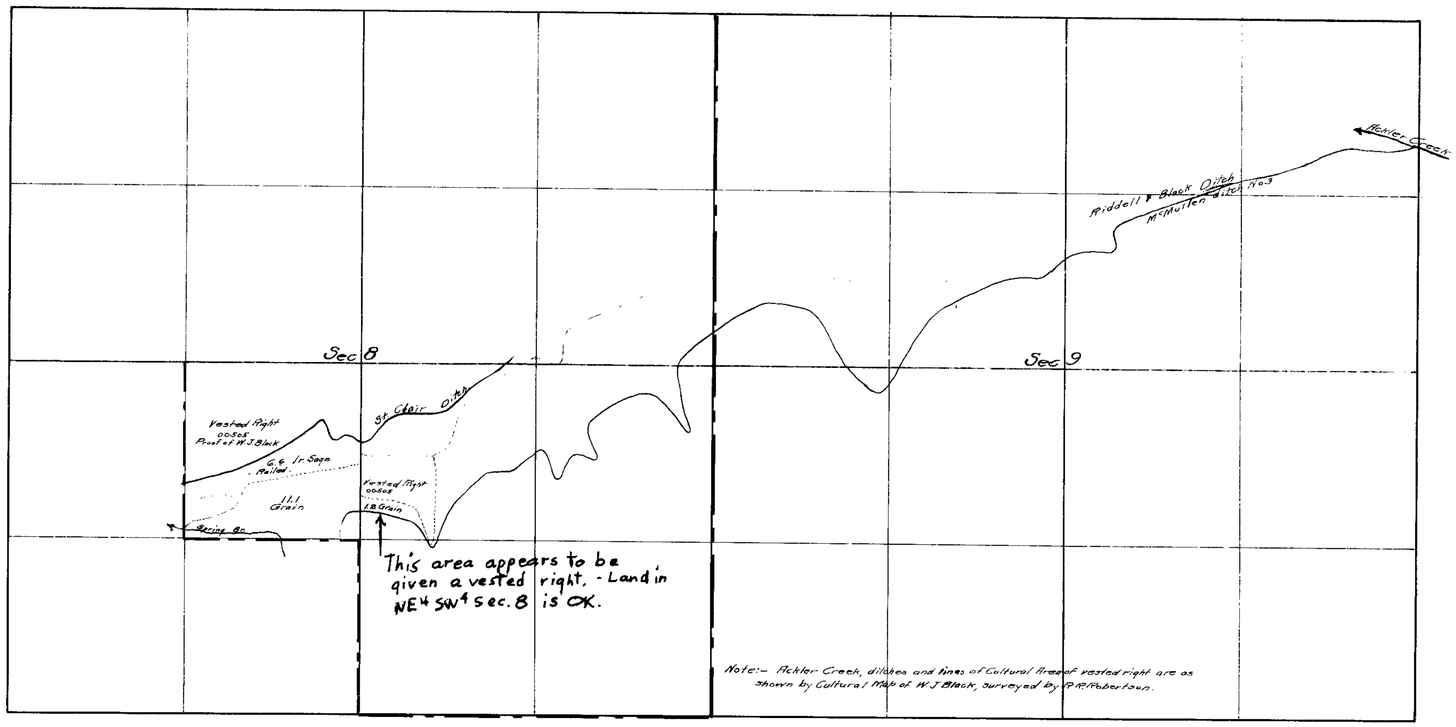

T36N R60E

STATE OF NEVADA

C.F. DeArmond,

Ackler Creek, Permit No. 1718

25th

of Oct. 8

A.T. Rose

A.T. Rose, irrigated under Permit No. 1718.

C.F. DeArmond.

9th Nov. 8

E.P. Carville

CERTIFICATE NO 11150 ISSUED 5/7/85

CULTURAL MAP
OF
LANDS IRRIGATED
UNDER
PERMIT No. 1718
ISSUED TO
W.J. BLACK
PROOF BY
A.T. ROSE
DEETH ELKO COUNTY NEVADA
Scale 1 Inch = 600 Feet

1718