Section.	Subdivision.	Township.	Range.	Cultivated Acreage.	Description of culture.	Date of culture.
29	N.E.4 N.E.4	11 N.	43 E.	40 Acres.	Potatoes.	1911.
"	S.E.4 N.E.4	"	"	2.34	Garden.	"

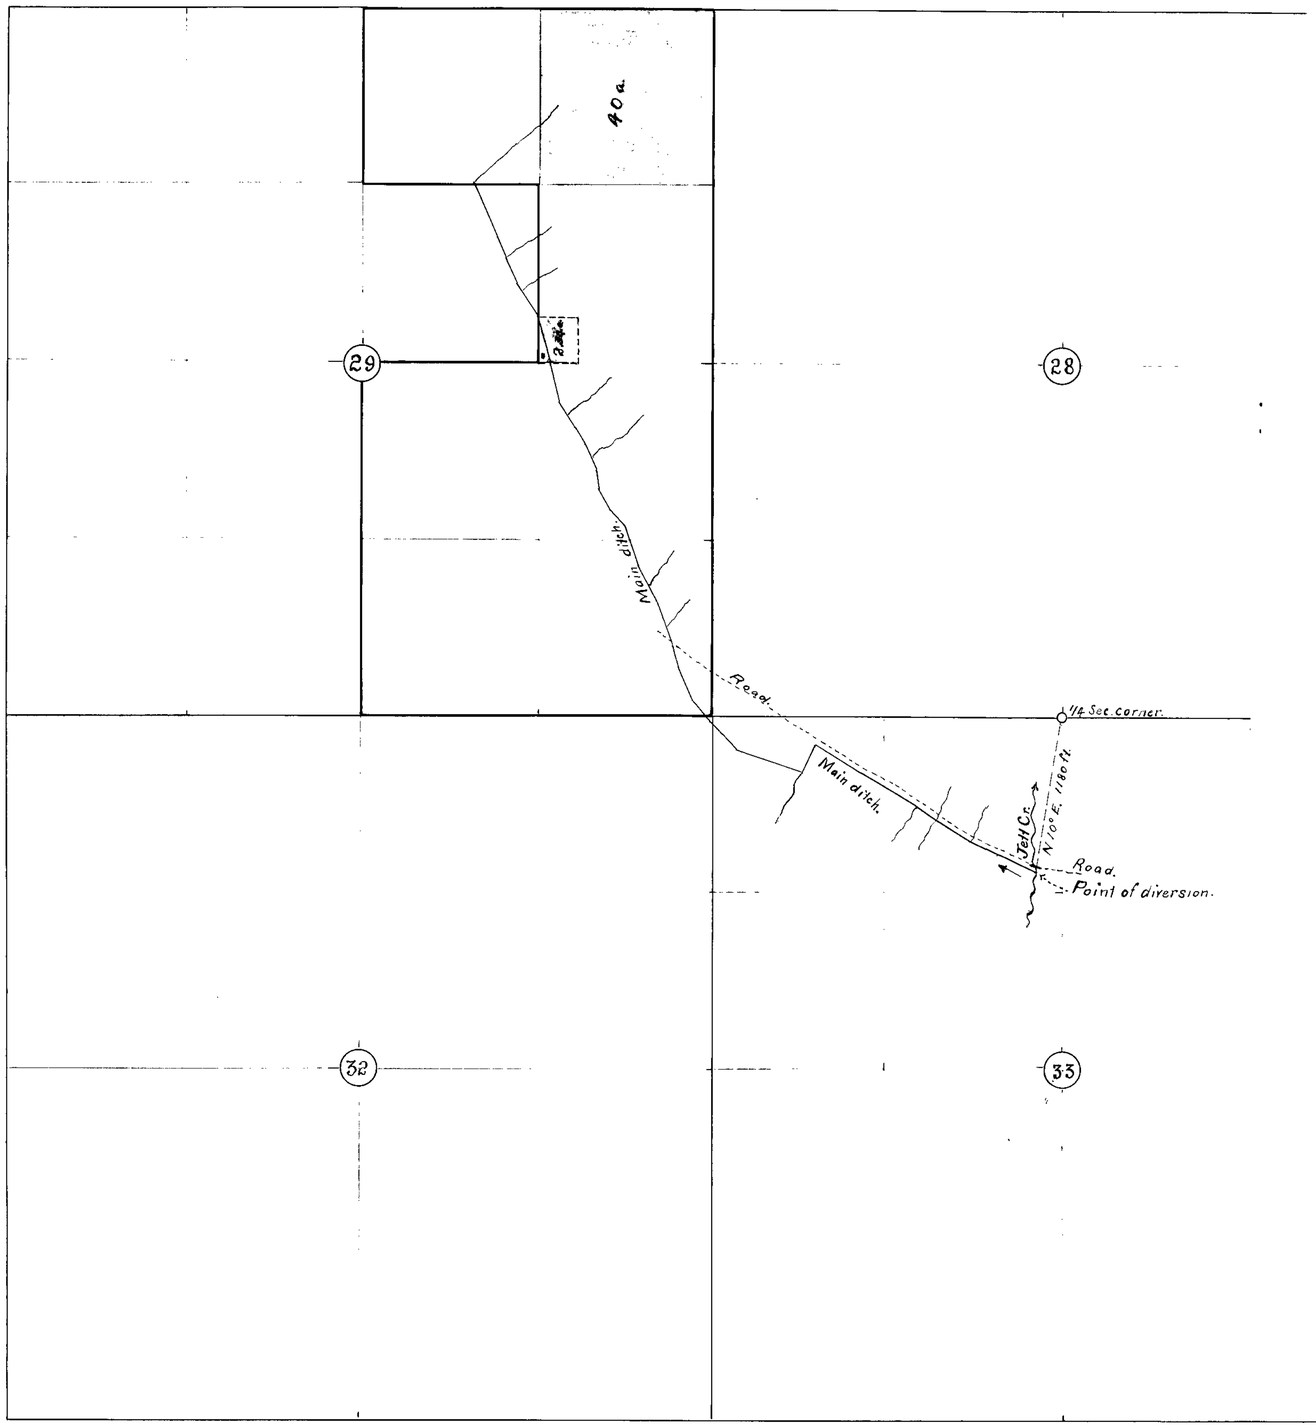

State of Nevada }
County of Nye } ss.

Laurence F. Clar, being first duly sworn, deposes and says that the accompanying map is a true and accurate plat of the lands irrigated by a ditch, as taken from the field notes of a survey made by me, completed on the 20th day of May 1912, That the map and survey were made at the instance of George W. Hatch, owner of said lands and that it truly represents the irrigated lands of said George W. Hatch.

Laurence F. Clar
Surveyor.

Subscribed and sworn to before me this 3d day of July, 1912

Charles Tindall Lawrence

Notary Public in [illegible] County, Nevada
My Commission Expires March 7, 1915.

1720

Proof of Application of
George W. Hatch.
Serial No 1720.
For overflow waters of Jett Creek.
Nye Co., Nevada.
Sec 29, T. 11 N., R. 43 E. M.D.M.
Scale, 600 ft-1 in.

1720