Section	Sub-Division	Township	Range	Cultivated Acreage	Description of Culture	Date of First Culture

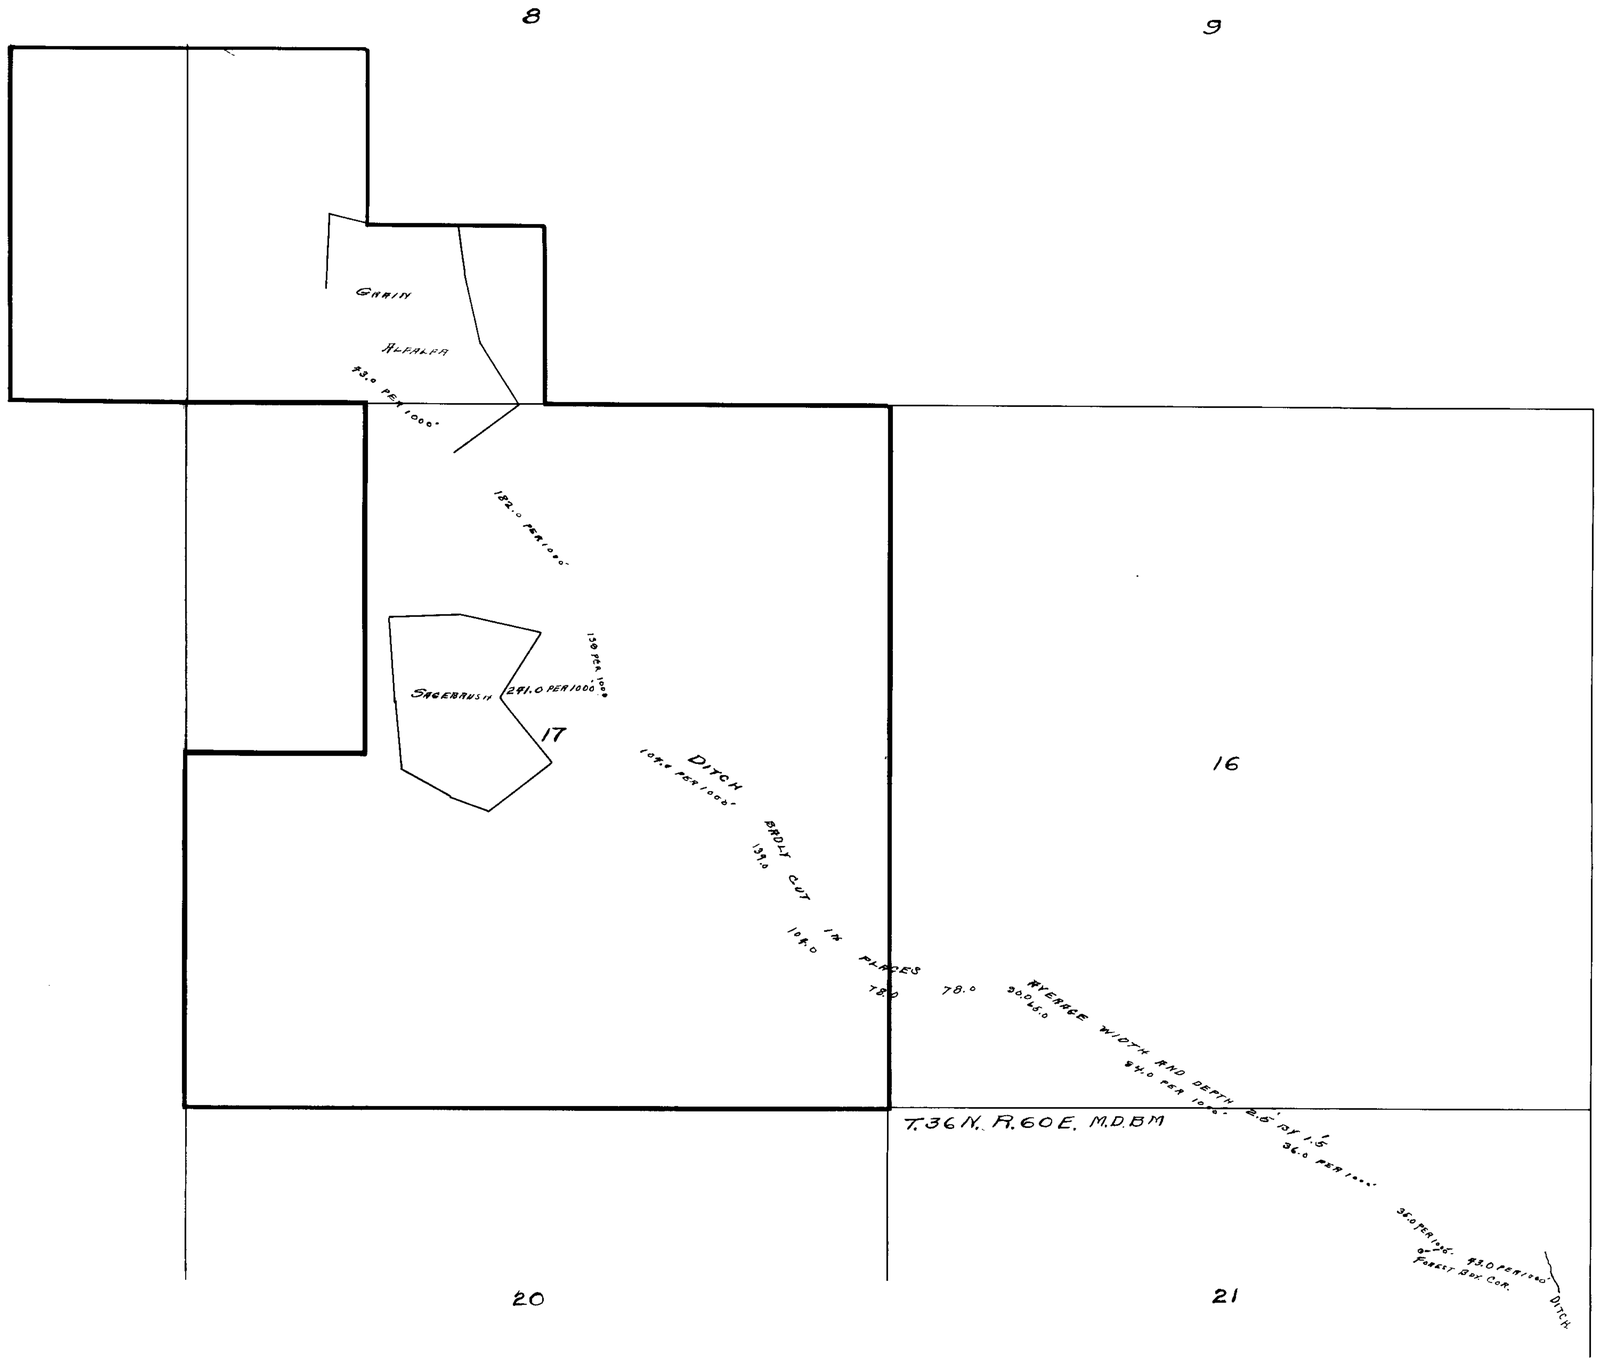

LAND TO BE IRRIGATED BY JOE JEANNEY DEETH, ELKO COUNTY, NEVADA.

WATER TAKEN FROM LOST CREEK THROUGH DITCH SHOWN IN SECTIONS 22-23 T.36 N. R.60 E. M.D.B.M. ON PREVIOUS MAPS FILED. SCALE 1" = 600'

Joseph F. O'Byrne SURVEYOR.

STATE OF NEVADA, COUNTY OF ELKO, S.S.

JOSEPH F. O'BYRNE, BEING FIRST DULY SWORN, DEPOSES AND SAYS THAT THE ABOVE MAP IS A TRUE AND ACCURATE PLAT OF THE LANDS IRRIGATED BY JOE JEANNEY AS TAKEN FROM THE FIELD NOTES OF A SURVEY MADE BY ME COMPLETED ON THE 7TH. DAY OF APRIL 1915.

THAT THE MAP AND SURVEY WERE MADE AT THE INSTANCE OF JOE JEANNEY OWNER OF SAID LANDS AND THAT IT TRULY REPRESENTS THE IRRIGATED LANDS OF SAID JOE JEANNEY.

Joseph F. O'Byrne

SUBSCRIBED AND SWORN TO BEFORE ME THIS 22ND DAY OF MAY, 1915.

Hayden Henderson

NOTARY PUBLIC IN AND FOR ELKO COUNTY, NEV.

1721