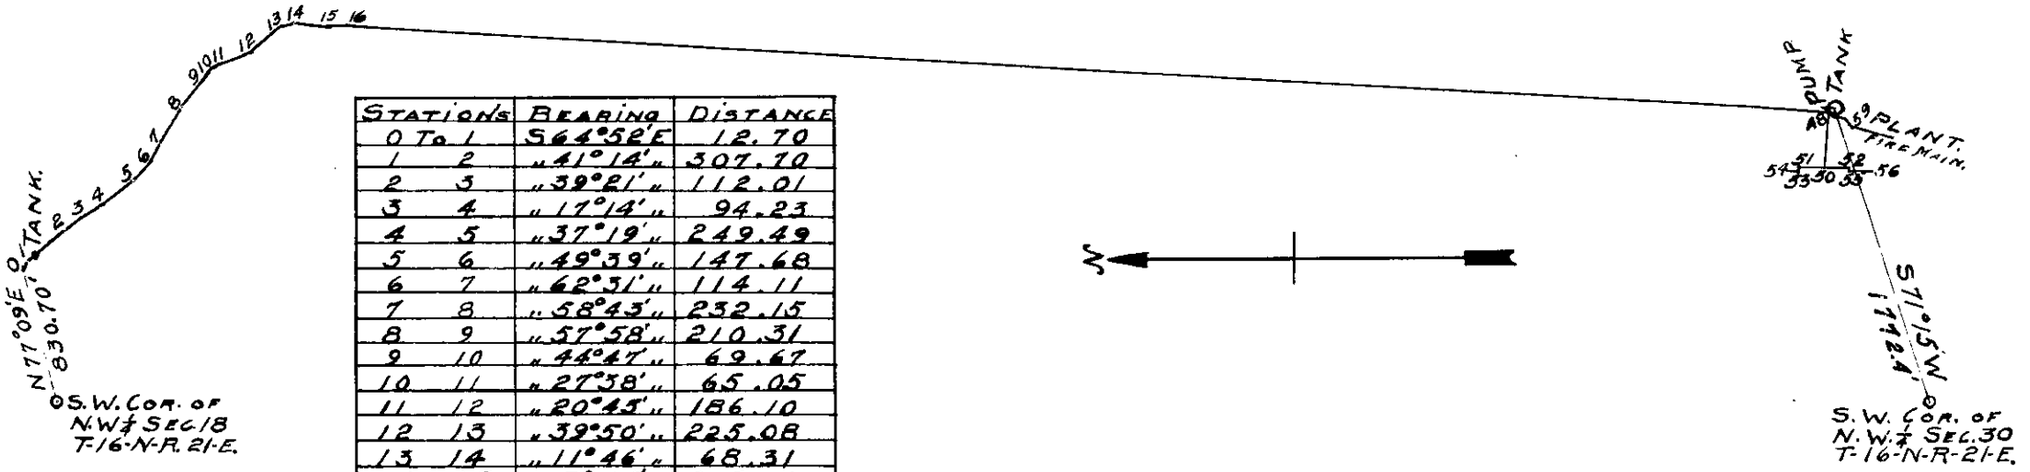

Stations		Bearing	Distance
0 To	1	S 64°52'E	12.70
1	2	" 41° 14' "	307.70
2	3	" 39°21' "	112.01
3	4	" 17°14' "	94.23
4	5	" 37°19' "	249.49
5	6	" 49°39' "	147.68
6	7	" 62°31' "	114.11
7	8	" 58°43' "	232.15
8	9	" 57°58' "	210.31
9	10	" 44°47' "	69.67
10	11	" 27°38' "	65.05
11	12	" 20°45' "	186.10
12	13	" 39°50' "	225.08
13	14	" 11°46' "	68.31
14	15	" 3° 25' W	205.14
15	16	" 1° 25' "	153.72
16	48	" 3° 28' "	8390.33
48	49	N 86° 17' E	10.30
49	Tank	S 3° 43' W	9.70
Tank	49	N 3° 43' E	9.70
49	Pump	N 3° 43' E	15.40
49	50	S 86° 17' W	339.30
50	51	N 0° 43' E	151.00
50	52	S 0° 43' W	117.00
51	53	S 86° 43' W	26.00
53	54	N 0° 43' E	28.00
52	55	S 45° 43' W	13.50
55	56	S 0° 43' W	95.15
Pump	57	S 37° 30' W	36.35
57	58	S 10 30' W	62.51
58	59	S 54 40' W	61.40
59	Plug	S 14 24' W	62.40
59	"	"	273.40

MAP of PIPE LINE from WIGGINS SPRING TO PLANT

OWNED BY NEV. GYPSUM CO.
SITUATED IN LYON CO. NEV.
Scale 1" = 1000'.

FILED
JAN 20 1911
STATE ENGINEER'S OFFICE
No 174.

I Here-by Certify that above map was prepared from survey made on ground. C. C. Taylor.

Certificate No. 7, BK. 3 issued 4-15-12.
for .04 c.f.s.

Oct. 1910.

VERTICAL MAP
of
PIPE LINE
from
WIGGINS SPRING TO PLANT.

OWNED BY NEV. GYPSUM CO.
MOUND HOUSE LYON CO. NEV.
Scale 1"=1000'.

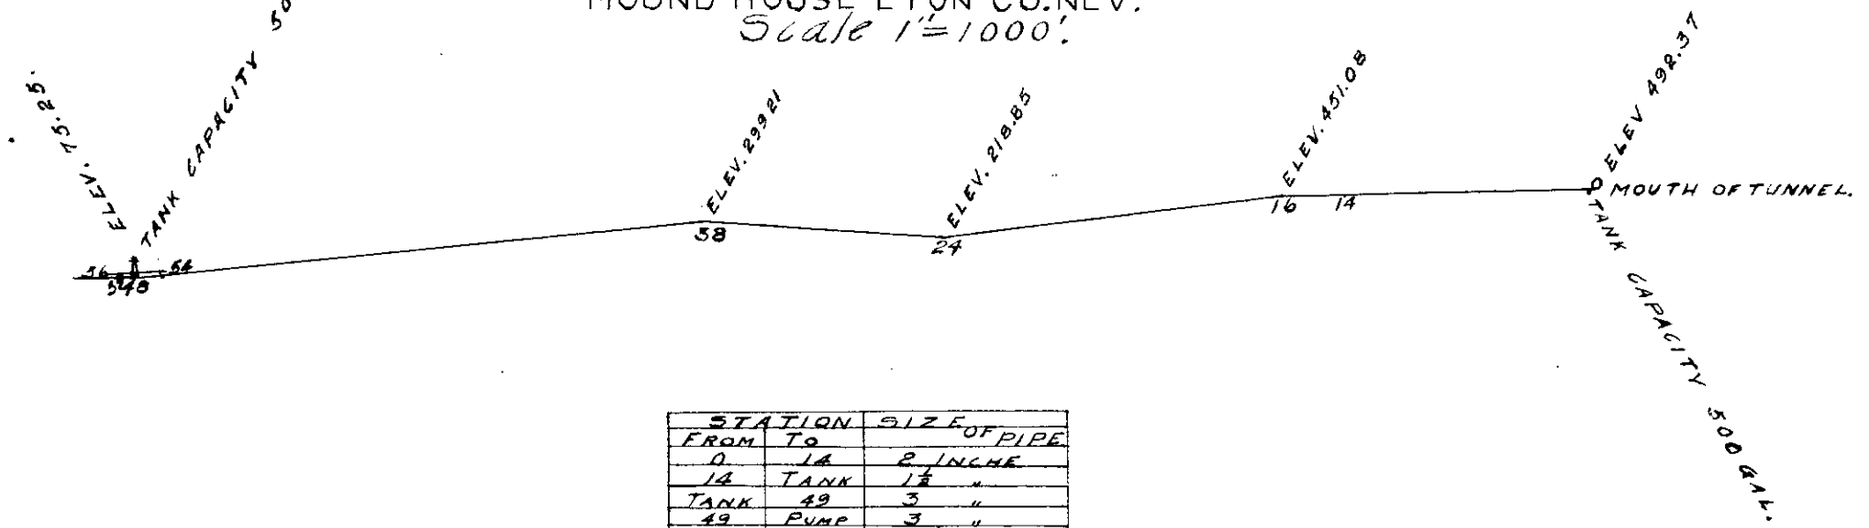

STATION FROM	STATION TO	SIZE OF PIPE
0	14	2 INCHE
14	TANK	1½ "
TANK	49	3 "
49	PUMP	3 "
PUMP	PLUGS	2½ "
49	50	1½ "
50	54	1½ "
50	56	1½ "

FILED
JAN 20 19
STATE ENGINEER'S OFFICE
No 1741

Note
Elevation of Station 48 Taken As 0
Section Cut By Line Running N.3°28E.

C. C. Taylor.