Section	Sub-Division	Township	Range	Cultivated Acreage	Description of Cultivation	Date of First Cultivation
1	SE 1/4	36 N	59 E			
12	NE 1/4	36 N	59 E			

1

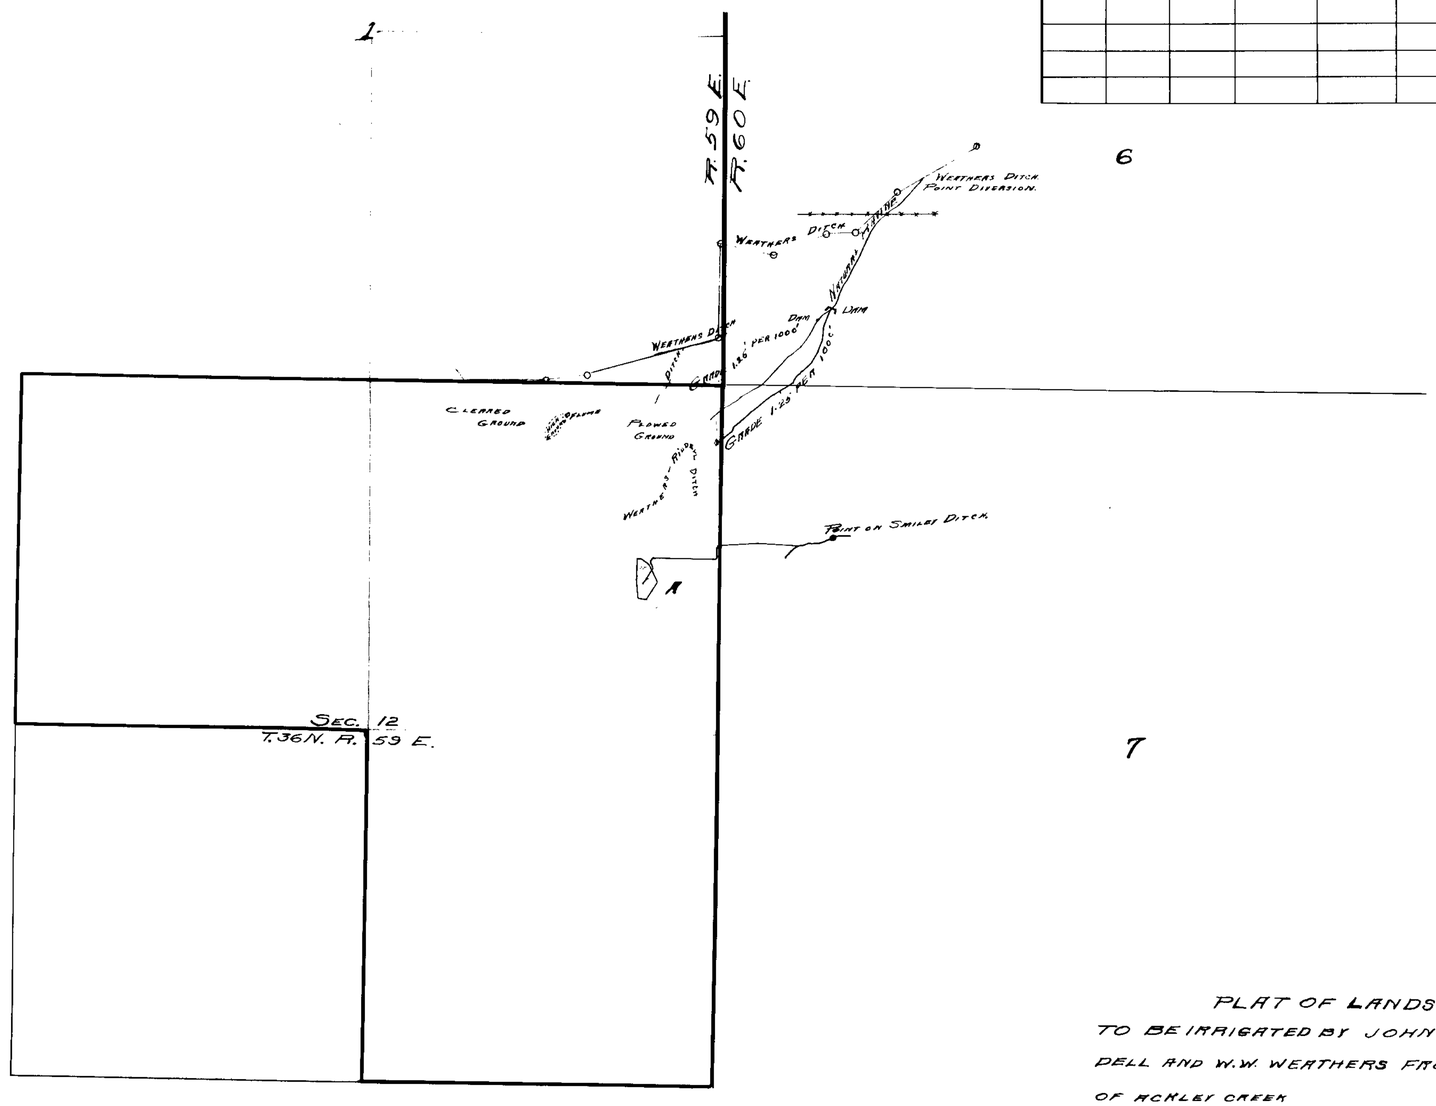

6

7

PLAT OF LANDS

TO BE IRRIGATED BY JOHN M. RIDDELL AND W.W. WEATHERS FROM WATERS OF MCKLEY CREEK

SCALE 1" = 600' SURVEYED BY Joseph F. O'Byrne

STATE OF NEVADA, COUNTY OF ELKO, S.S.

JOSEPH F. O'BYRNE, BEING FIRST DULY SWORN, DEPOSES AND SAYS THAT THE ABOVE MAP IS A TRUE AND ACCURATE PLAT OF THE LANDS IRRIGATED BY JOHN M. RIDDELL, AND W.W. WEATHER'S AS TAKEN FROM THE FIELD NOTES OF A SURVEY MADE BY ME AND COMPLETED ON THE 5TH. DAY OF APRIL 1915.

THAT THE MAP AND SURVEY WERE MADE AT THE INSTANCE OF JOHN M. RIDDELL, AND W.W. WEATHERS OWNERS OF SAID LANDS, AND THAT IT TRULY REPRESENTS THE IRRIGATED LANDS OF SAID JOHN M. RIDDELL AND W.W. WEATHERS.

Joseph F. O'Byrne SURVEYOR.

SUBSCRIBED AND SWORN TO BEFORE ME THIS 30TH. DAY OF APRIL, 1915.

Kaydee Henderson

NOTARY PUBLIC, IN AND FOR ELKO COUNTY, NEV.

Refer to map filed under #00491

1743