I, John A. Runner do hereby certify that, at the instance of John G. Taylor, I made a survey, September 27-30, 1912, of a portion of the lands owned by The Owyhee Land and Live-stock Company in T. 43 N., R. 50 E. of M.D.B. and M., and, while I did not survey the course of the ditch line as shown on this plat owing to a misunderstanding, I ran the South boundary line of Sec. 13 shown on this plat, and the intersection of this ditch line with said section line, the location of the point of diversion, and the general course of the line of the ditch are approximately correct.

John A. Runner
U.S. Min. Surveyor

Subscribed and sworn to before me, this 19 day of April 1913
V. A. Twigg
Notary Public in and for Humboldt County, Nevada.

I, John G. Taylor, do hereby certify that this plat, showing the point of diversion on N.E. 1/4 of S.W. 1/4 of Sec. 24, and Northerly course of the ditch to our lands is substantialy correct to the best of my knowledge and belief. And I further certify that the size of this ditch is about 8 feet wide on top, 4 feet on bottom and 2 feet deep, and capacity of about 500 inches of water.

John G. Taylor
For Owyhee Land and Live-stock Co.
By John G. Taylor
President

Subcribed and sworn to before me, this 19 day of April 1913
V. A. Twigg
Notary Public in and for Humboldt County, Nevada.

SKETCH PLAT
OF
APPLICATION No. 1768
OF
THE OWYHEE LAND AND LIVE-STOCK COMPANY
ON
NORTH FORK OF DEEP CREEK
ELKO COUNTY
NEVADA.
Scale 500'=1"
T. No. 43 N., R. No. 50 E. M.D.M.

AREAS IRRIGATED

N.W. 1/4 OF N.W. 1/4	SEC. 24	35	ACRES
S. 1/2 OF S.W. 1/4	" 13	78	"
N.W. 1/4 OF S.W. 1/4	" 13	40	"

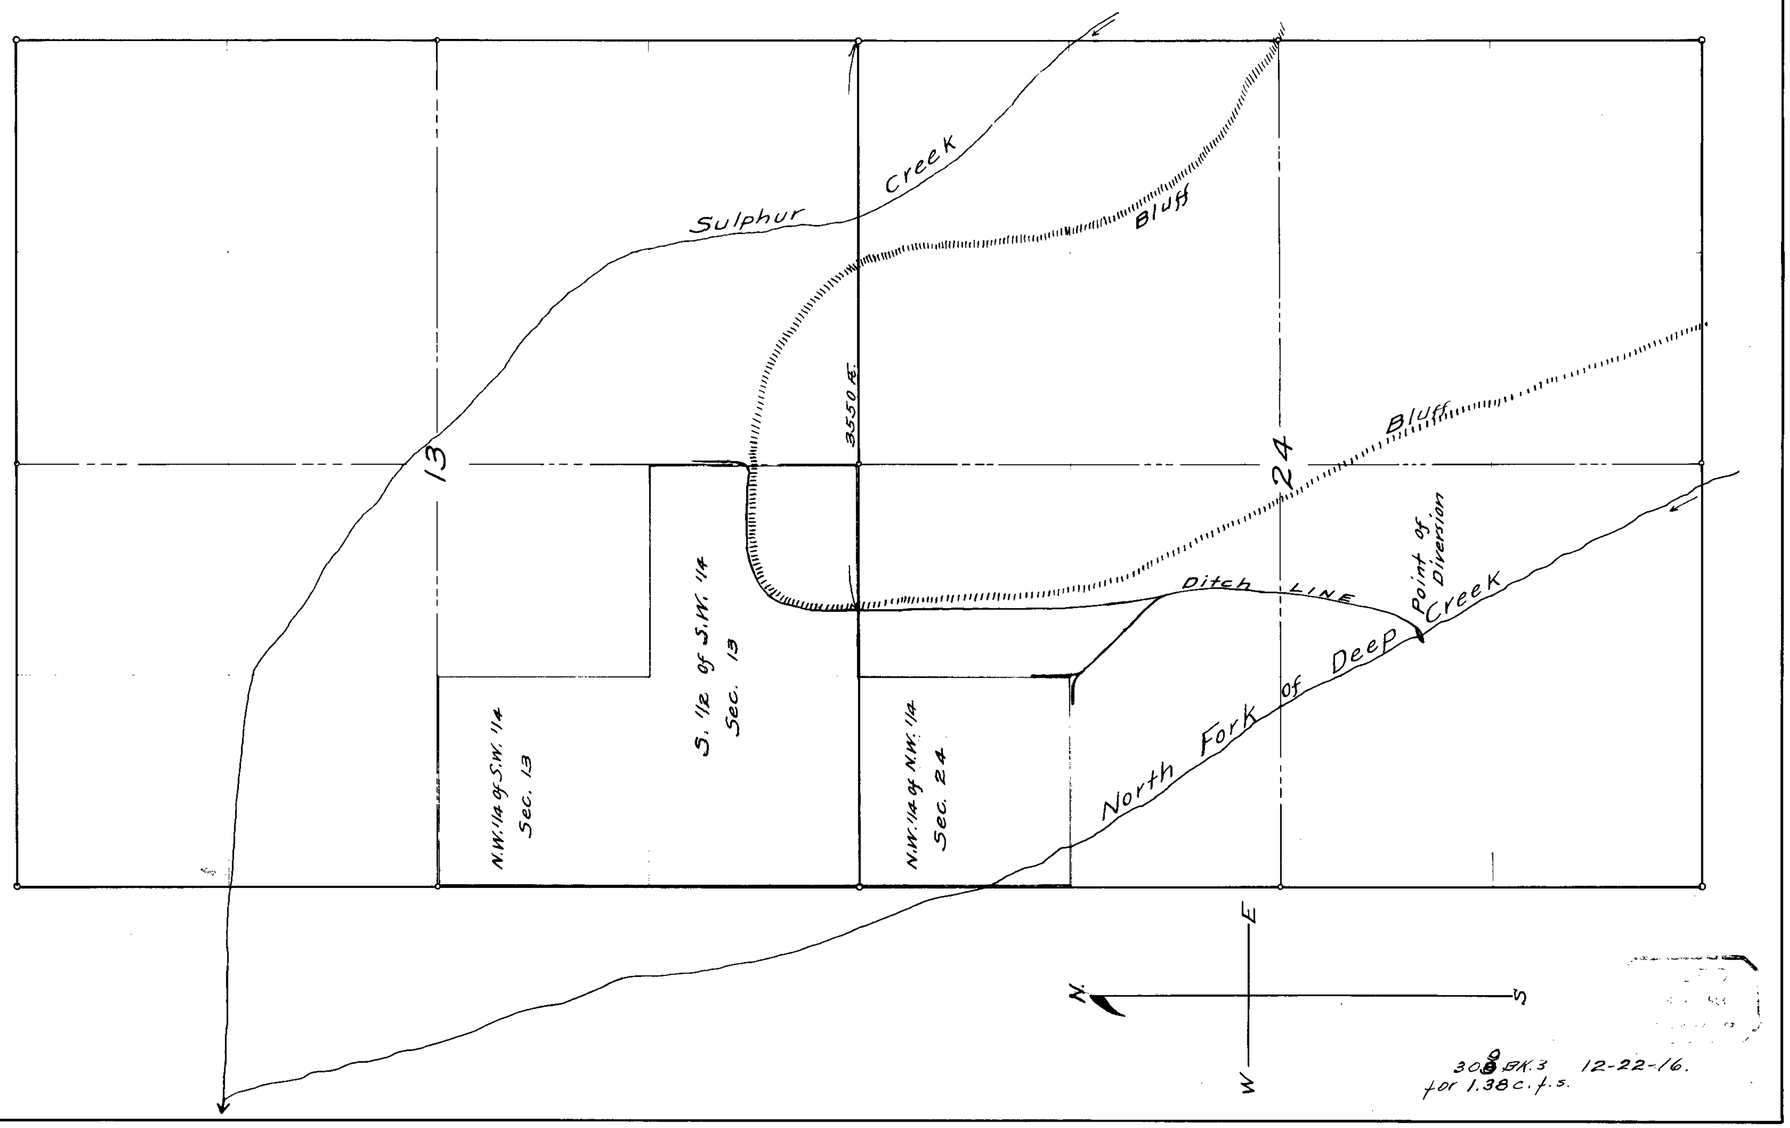

308 BK.3 12-22-16.
for 1.38 c.f.s.

1768