TABULATION

Wholly Uncultivated
Water is used for
Domestic and Stock
purposes, and Irrigation
of Meadow Pasture

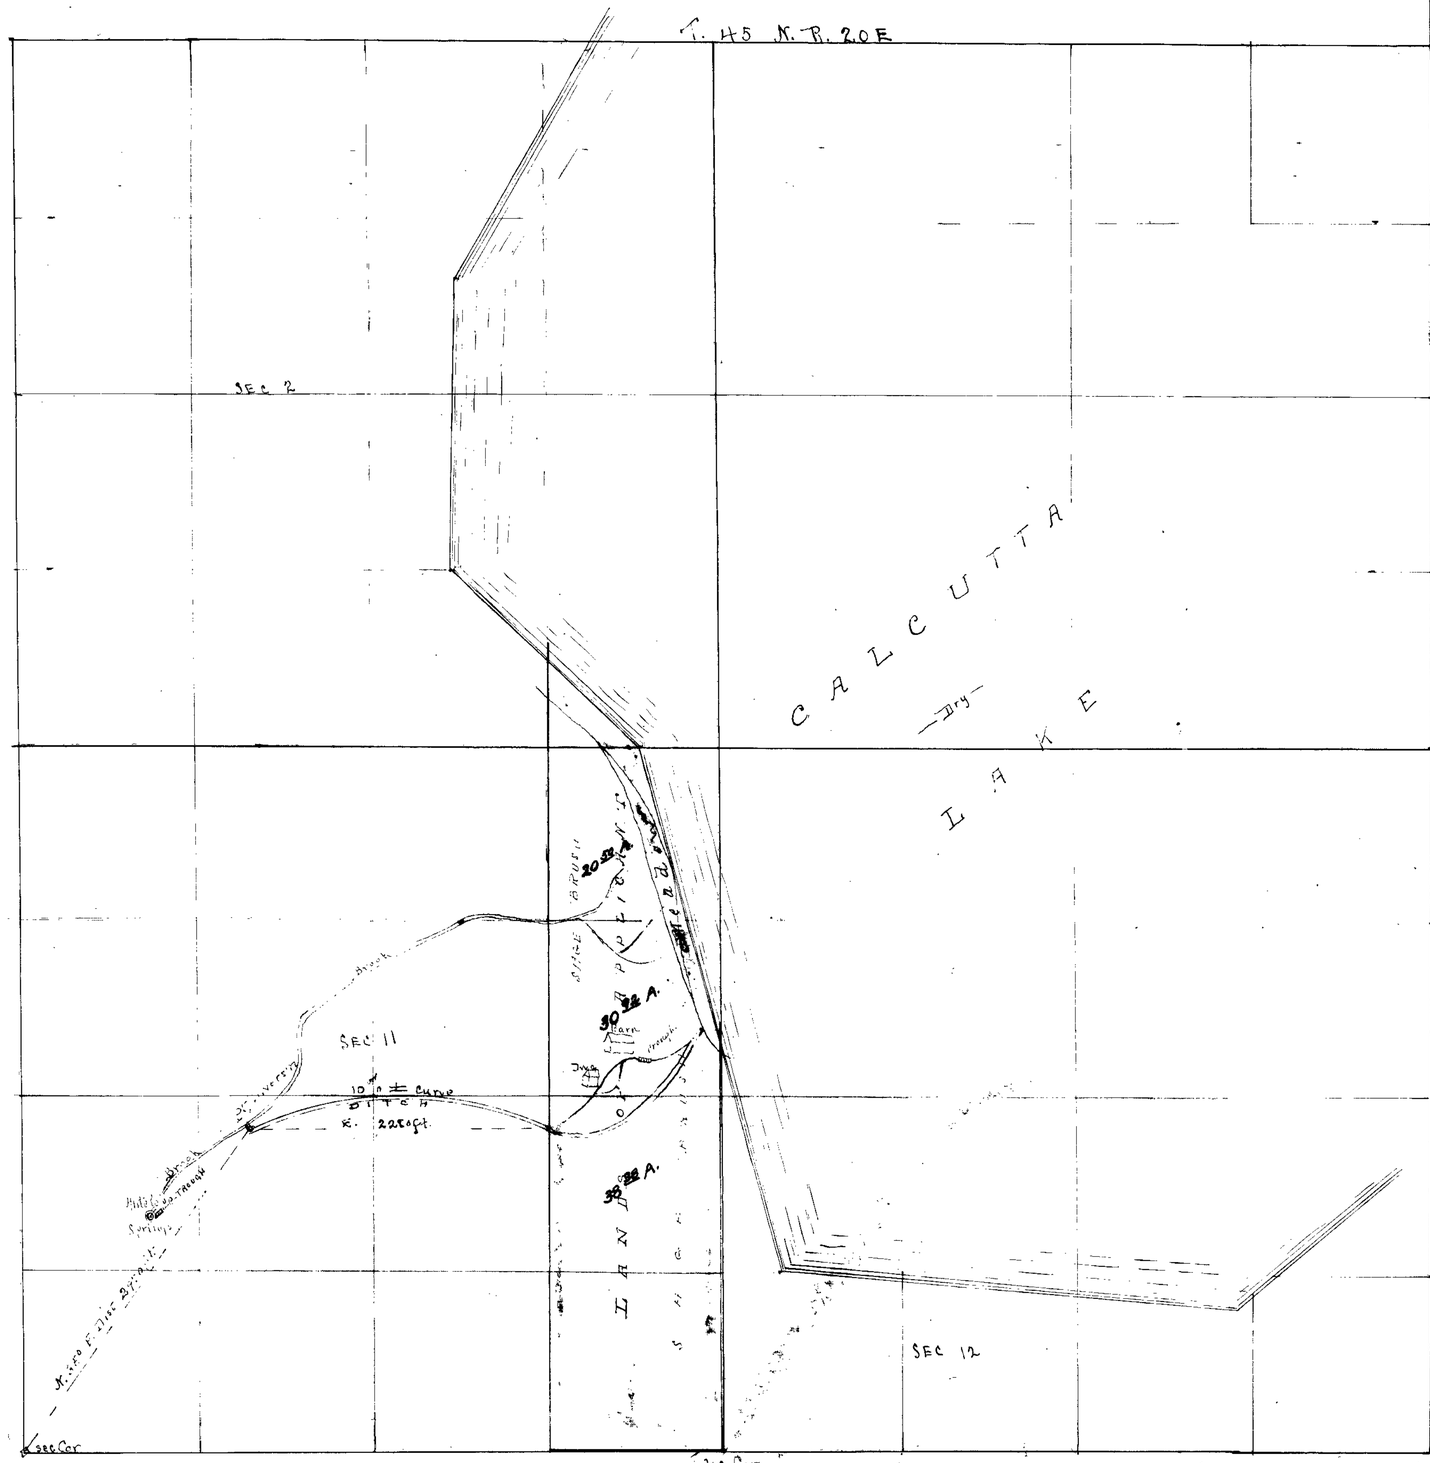

State of Nevada } ss.
County of Washoe }

F. J. Hallock, being first duly sworn deposes and says, that the above Map is a true and accurate plat of the lands irrigated by Geo. B. Hapgood, as taken from the field notes of a survey made by me, completed on the ..... day of May 1910

That the map and survey were made at the instance of Geo. B. Hapgood, owner of said lands, and that it truly represents the irrigated lands of said Geo B Hapgood, and his system of stock watering and domestic use.

F. J. Hallock, Surveyor

Subscribed and sworn to before me this 27 Feby. 1913

John J. Natory
Justice of the Peace

MAP

SHOWING MODE & APPRIATION

WATERS of ANTELOPE SPRINGS
Permit No 1786

Geo B. Hapgood Appl.

Office note:-
Areas shown in the lots in Sec. 11 were taken from a sketch filed in connection with the proof of beneficial use under the permit and certified to by F. J. Hallock, surveyor, as being the area actually irrigated.

FILED
MAR 1913
STATE ENGINEER'S OFFICE

206 BK. 3 7-22-14
for 0.898 c.f.s.