1801

MAP SHOWING SYSTEM OF IRRIGATION. APPLICATION No. 1801.

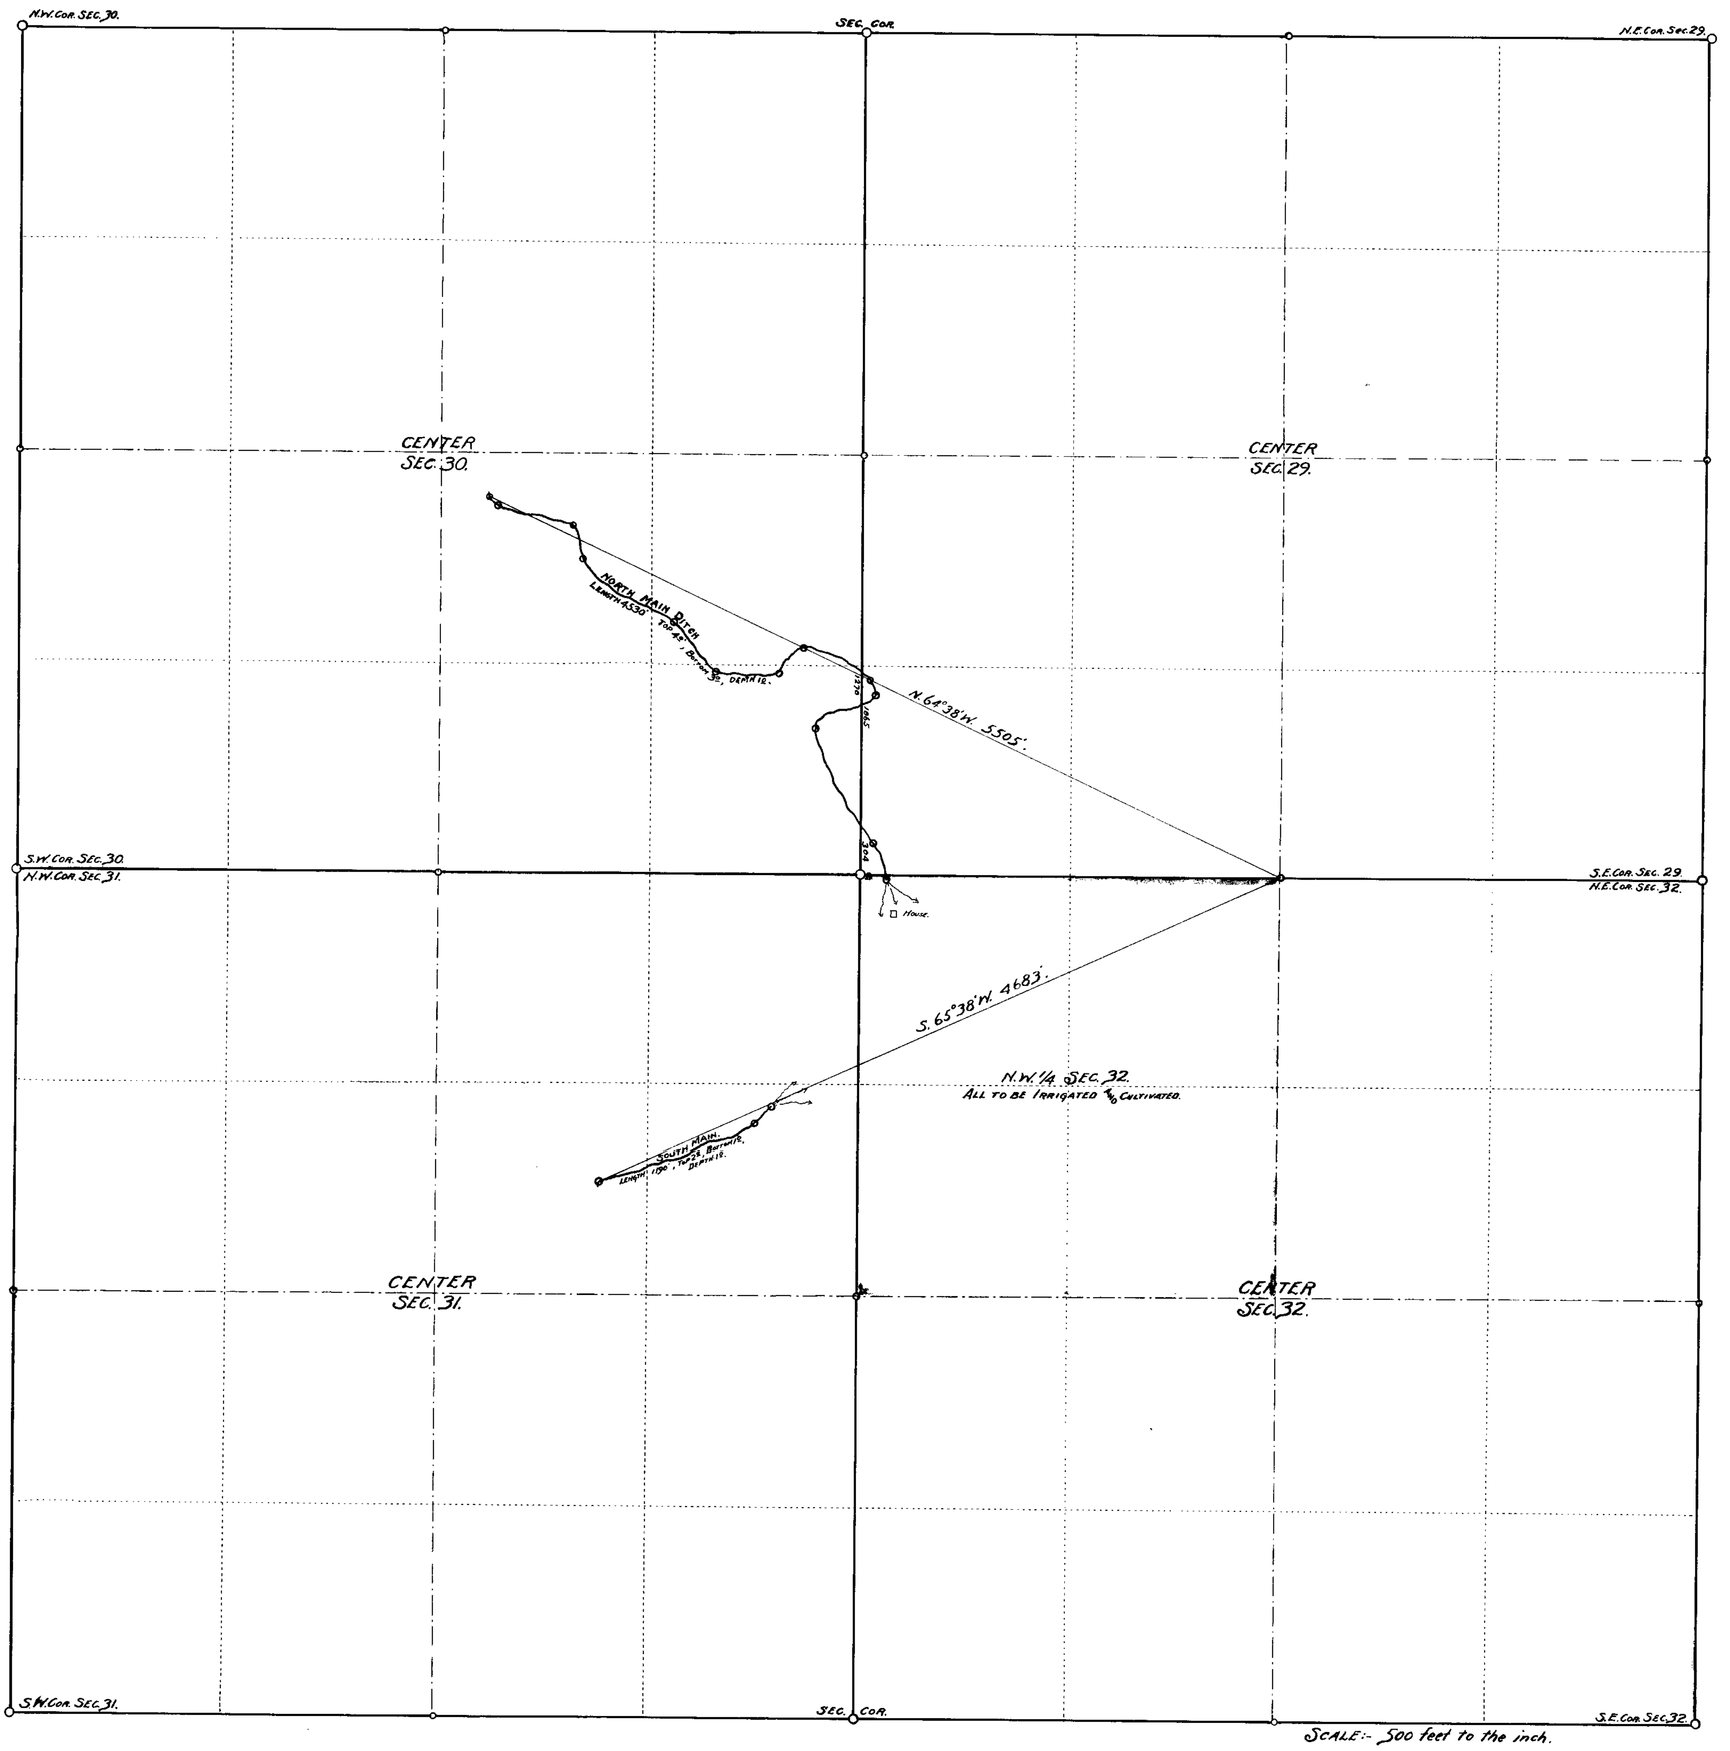

SCALE:- 500 feet to the inch.

STATE OF NEVADA, } ss.
COUNTY OF ELKO.

I, F. H. RUSSELL, of Wells, County of Elko, State of Nevada, hereby certify that the above map is a true and accurate plat of the N.W. ¼, Sec. 32 Township No. 35 N.R. No. 62 E., M.D.M. and of the ditches for irrigating same as taken from the field notes of a survey made by me on September 23rd, 1911 and at the instance of Isaac F. Wiseman, that it represents the works described in Application No. 1801 together with the location of the streams and ditches in the immediate vicinity

F. H. Russell, C.E.

341 Bk. 3 5-26-17.
for 0.5072 c.f.s.

1801