Whitney Springs Ranch						
Section	Acres Claimed	Township	Range	Acres Cultivated	Description of Culture	Dates of First Cultivation
unsurveyed	101.93	16 S.	71 E	20.6	Vegetables	
		Unsurveyed		4.1	Orchard	
				5.8	Corn	

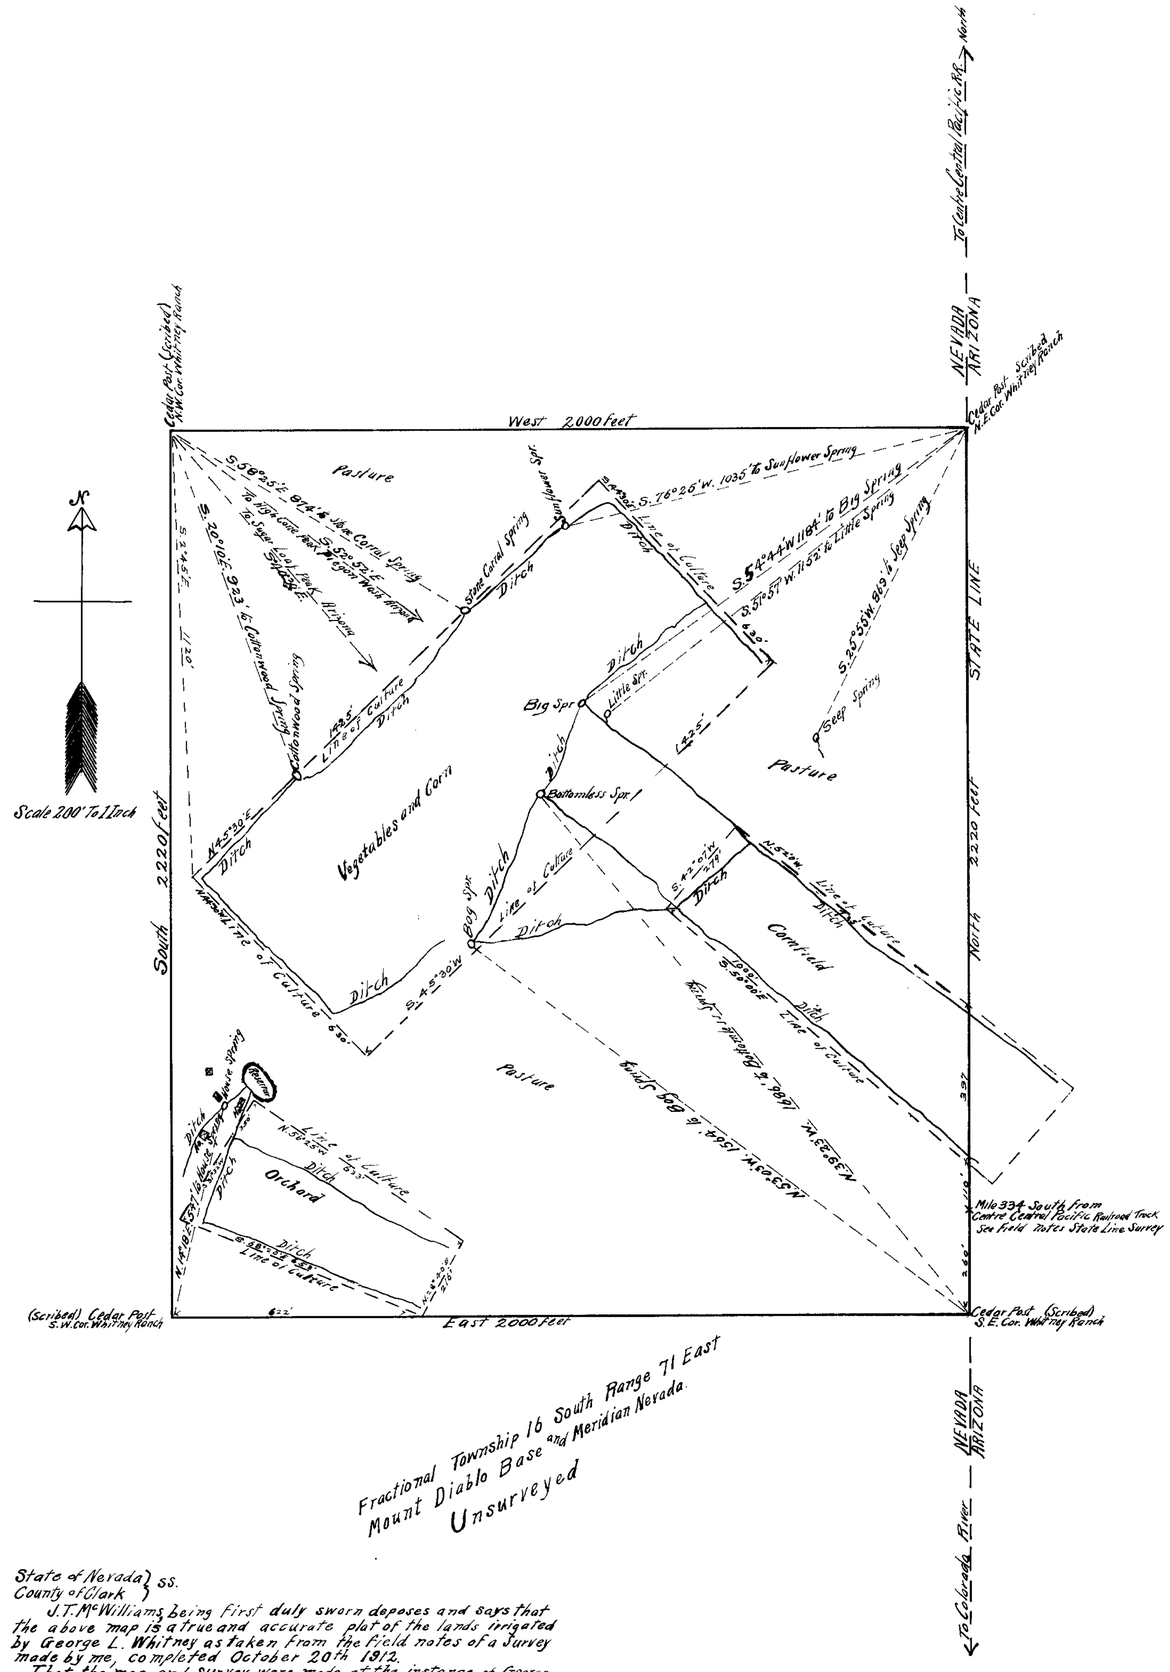

Fractional Township 16 South Range 71 East
Mount Diablo Base and Meridian Nevada.
Unsurveyed

State of Nevada } ss.
County of Clark }

J. T. McWilliams, being first duly sworn deposes and says that the above map is a true and accurate plat of the lands irrigated by George L. Whitney as taken from the field notes of a Survey made by me, completed October 20th 1912.

That the map and survey were made at the instance of George L. Whitney owner of said lands, and that it truly represents the irrigated lands of said George L. Whitney

J. T. McWilliams, Surveyor.

Subscribed and sworn to before me this 5th day of April 1913

Frank A. Doherty

Notary Public in and for Clark County, Nevada.

369 BK. 3 12-16-18.
for 1.019 c.f.s.

WHITNEY SPRINGS Water Application No 1813				
Owner		Source of Water		Flow per second feet
George L. Whitney		House	Spring	8/40 ths
"	"	Bog	"	2/40 "
"	"	Cottonwood	"	5/40 "
"	"	Stone Corral	"	3/40 "
"	"	Sunflower	"	4/40 ths.
"	"	Big	"	10/40 "
"	"	Little	"	4/40 "
"	"	Seep	"	1/40 "
"	"	Bottomless	"	4/40 "
"	"		Total Flow	1. 1/40 sec. feet

1813