9181

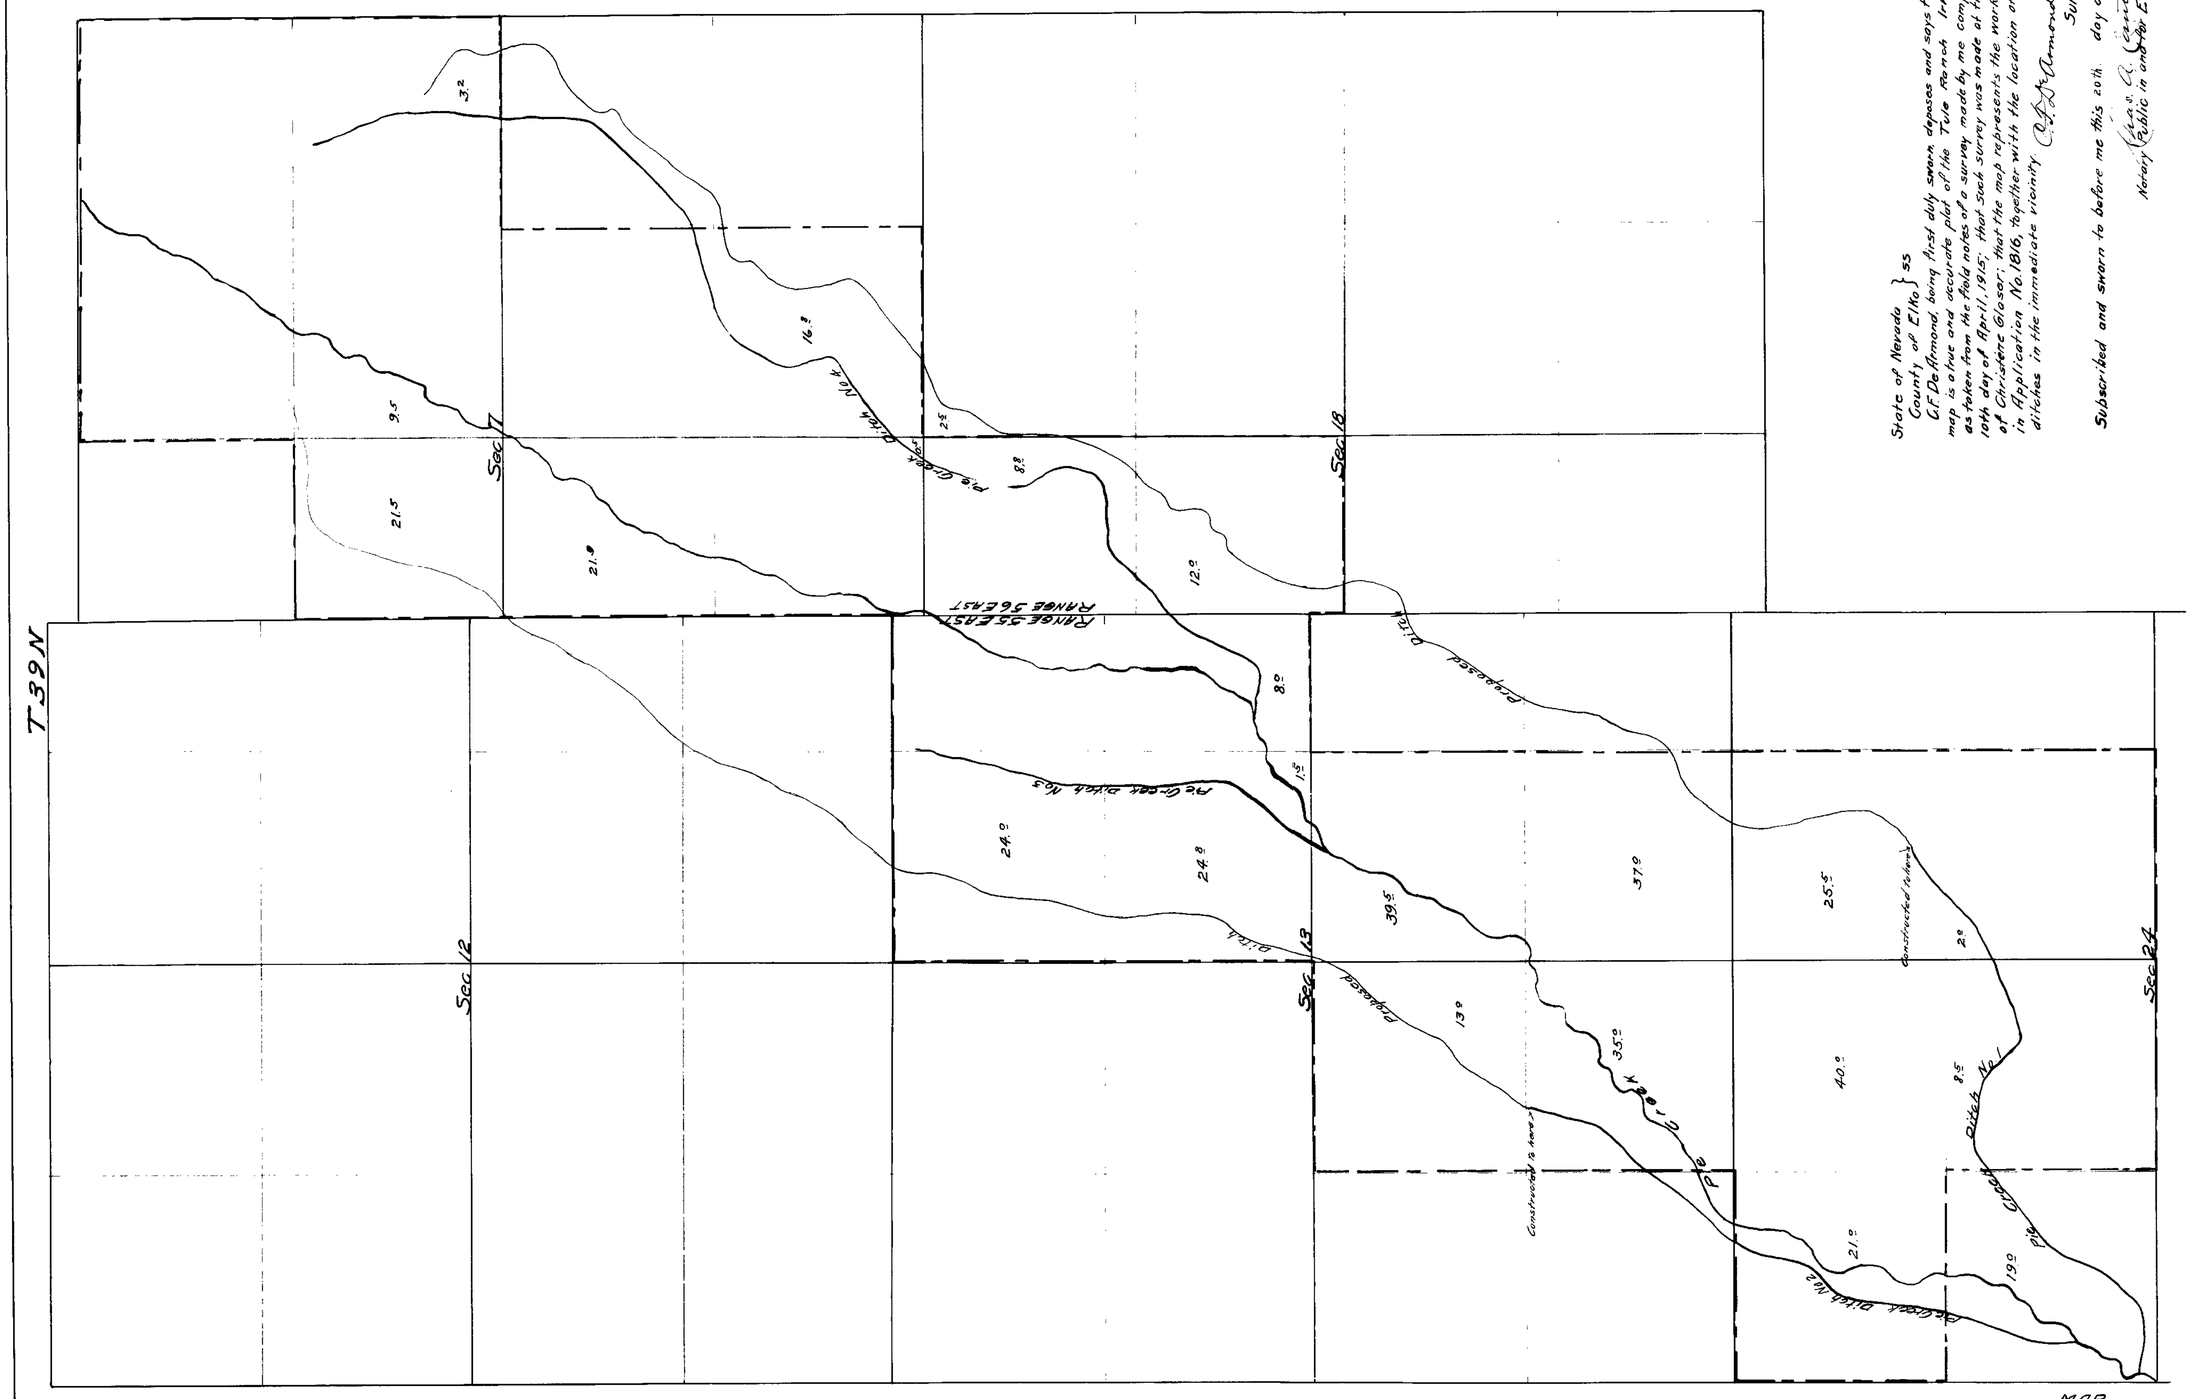


State of Nevada } ss
County of Elko }

C.F. DeArmond, being first duly sworn, deposes and says that the above map is a true and accurate plat of the Tule Ranch Irrigation Works as taken from the field notes of a survey made by me completed on the 10th day of April, 1915; that such survey was made at the instance of Christene Glaser; that the map represents the works described in Application No. 1816, together with the location of streams and ditches in the immediate vicinity.

C.F. DeArmond
Surveyor.

Subscribed and sworn to before me this 20th day of April, 1915.

Chas. A. Cantwell
Notary Public in and for Elko County Nevada

MAP
OF
PROPOSED IRRIGATION WORKS
OF
CHRISTENE GLASER
OF
HALLECK, ELKO COUNTY, NEVADA
APPLICATION 1816

SCALE 1 INCH = 500 FEET.

SURVEYED AND DRAWN BY
C.F. DeArmond
ELKO, NEVADA

1816