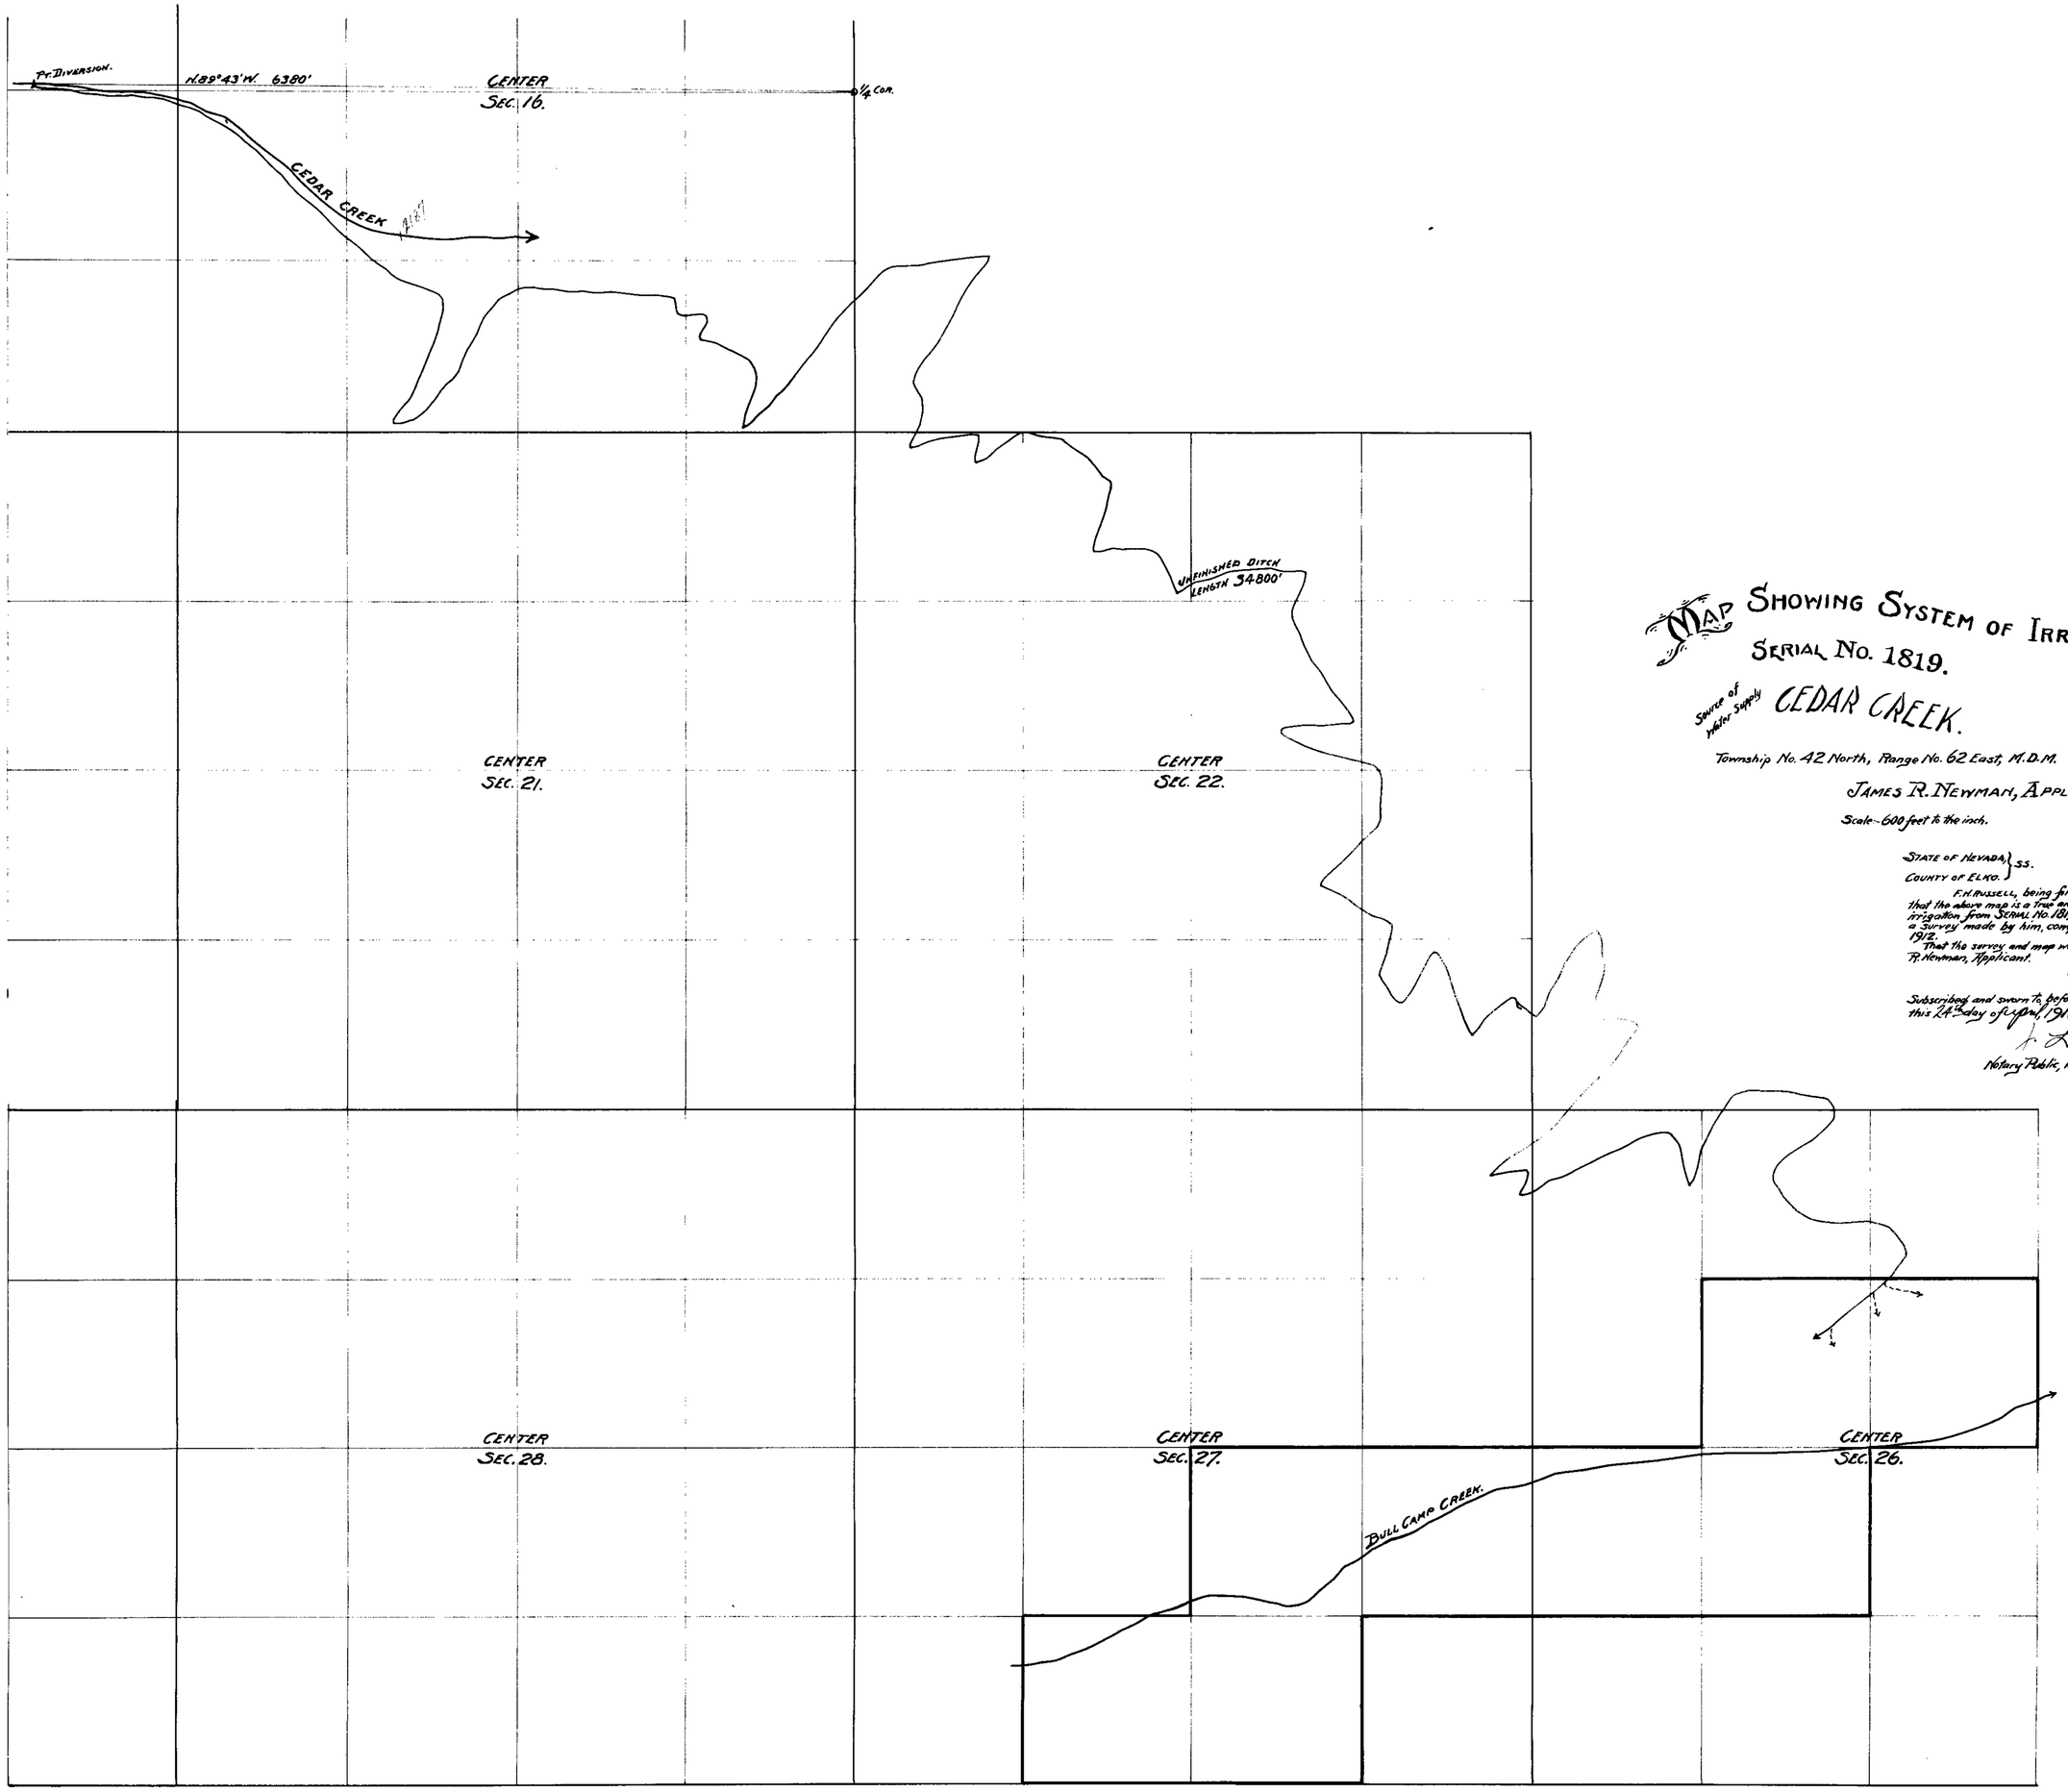


# MAP SHOWING SYSTEM OF IRRIGATION

## SERIAL No. 1819.

Source of Water Supply CEDAR CREEK.

Township No. 42 North, Range No. 62 East, M.D.M.

JAMES R. NEWMAN, APPLICANT.

Scale:-600 feet to the inch.

STATE OF NEVADA, } SS.
COUNTY OF ELKO. }

F.H. RUSSELL, being first duly sworn deposes and says that the above map is a true and accurate plat of the system of irrigation from SERIAL No. 1819, as taken from the field notes of a survey made by him, completed on the 3rd day of July, 1912.

That the survey and map were made at the instance of James R. Newman, Applicant.

F.H. Russell
Surveyor.

Subscribed and sworn to before me this 24th day of April, 1913

F. L. Hart
Notary Public, in and for Elko County, Nevada.

1819