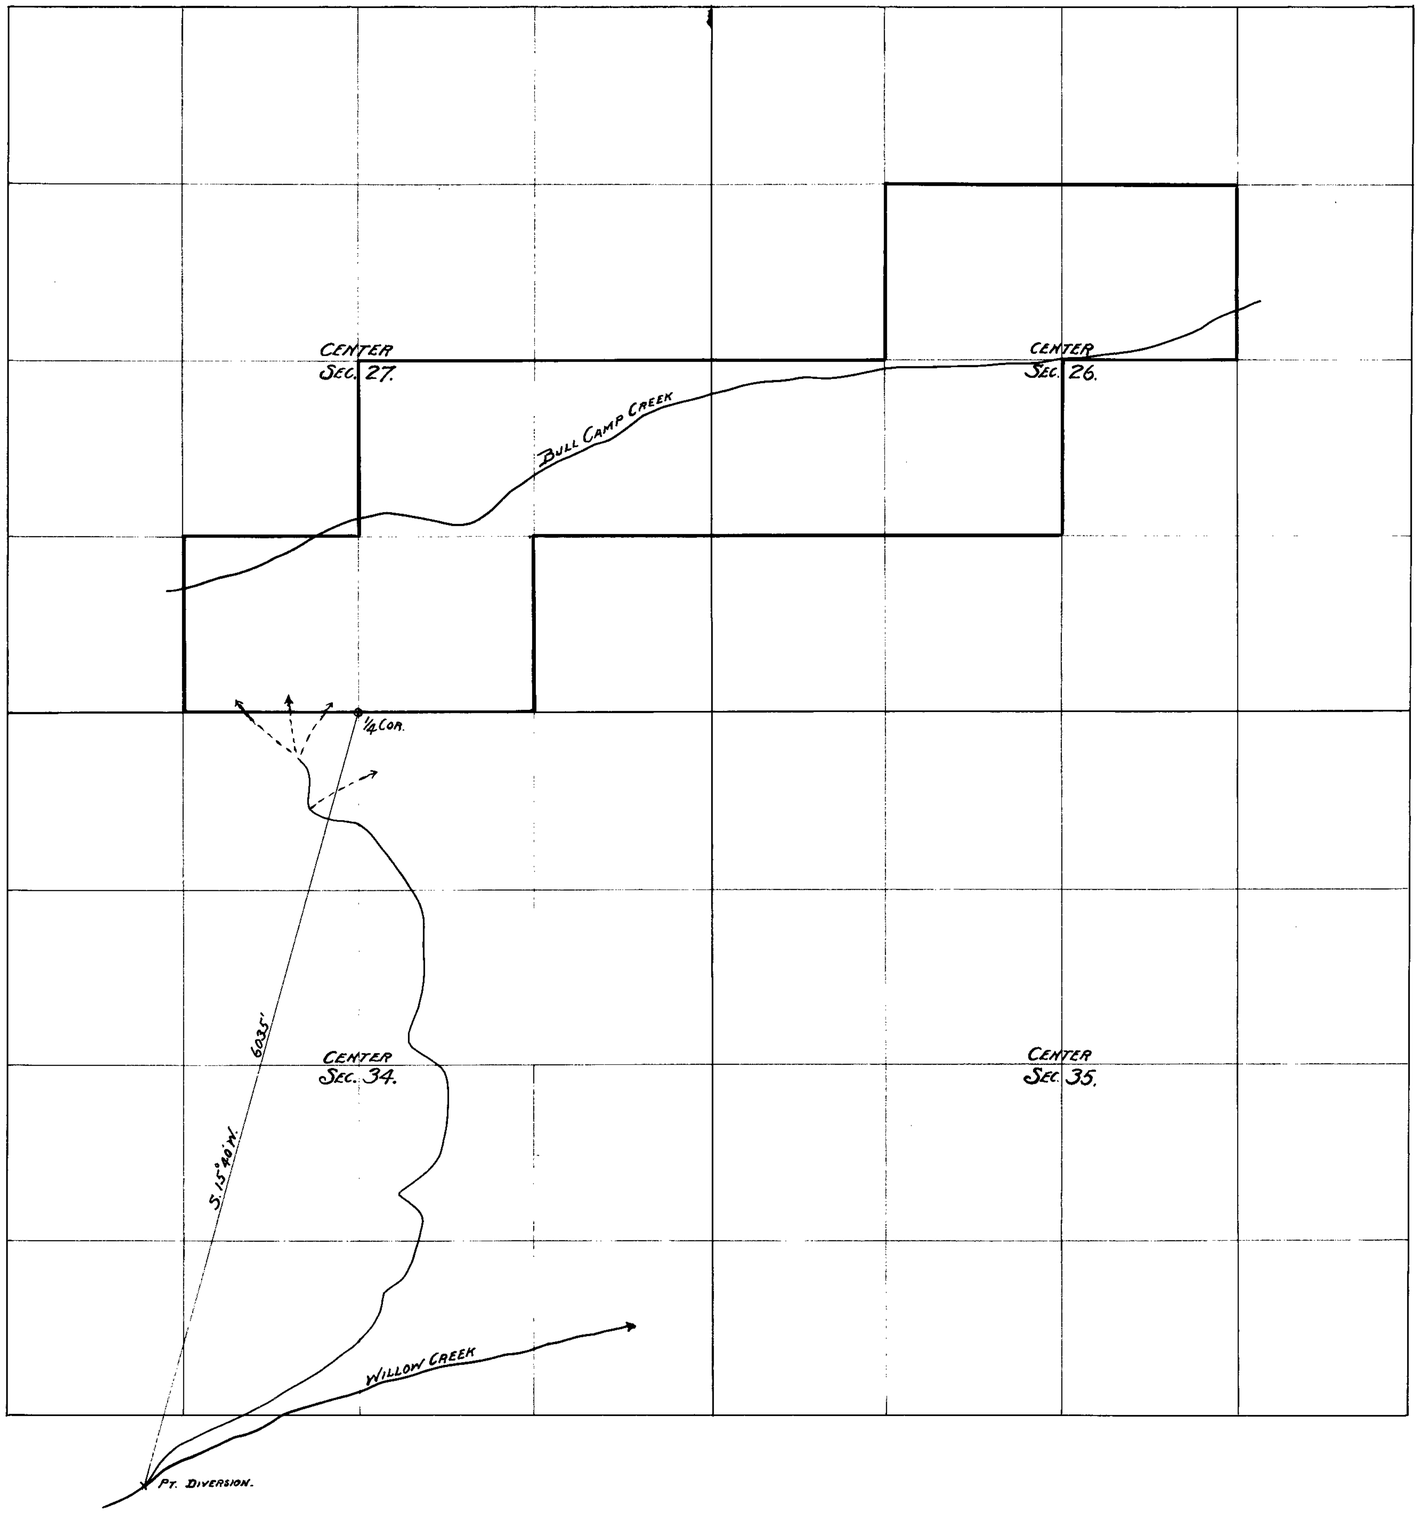

MAP SHOWING SYSTEM OF IRRIGATION

SERIAL No. 1829.

Source of Water Supply WILLOW CREEK.

Township No. 42 North, Range No. 62 East, M.D.M.

JAMES R. NEWMAN, APPLICANT.

Scale:- 600 feet to the inch.

STATE OF NEVADA, } SS.
COUNTY OF ELKO.

F.H. RUSSELL, being first duly sworn deposes and says that this is a true and accurate plat of the system of irrigation from SERIAL No. 1829, as taken from the field notes of a survey made by him, completed on the 4th day of July, 1912.

That the survey and map were made at the instance of James R. Newman, the applicant.

F.H. Russell
Surveyor.

Subscribed and sworn to, before me
This 24th day of April, 1913

J. L. Dart
Notary Public in and for Elko County, Nevada.

280 BK.3 12-7-16.
for 1.02 c.f.s.

1829