Section	Sub-Division	Township	Range	Cultivated Acreage	Description of Culture	

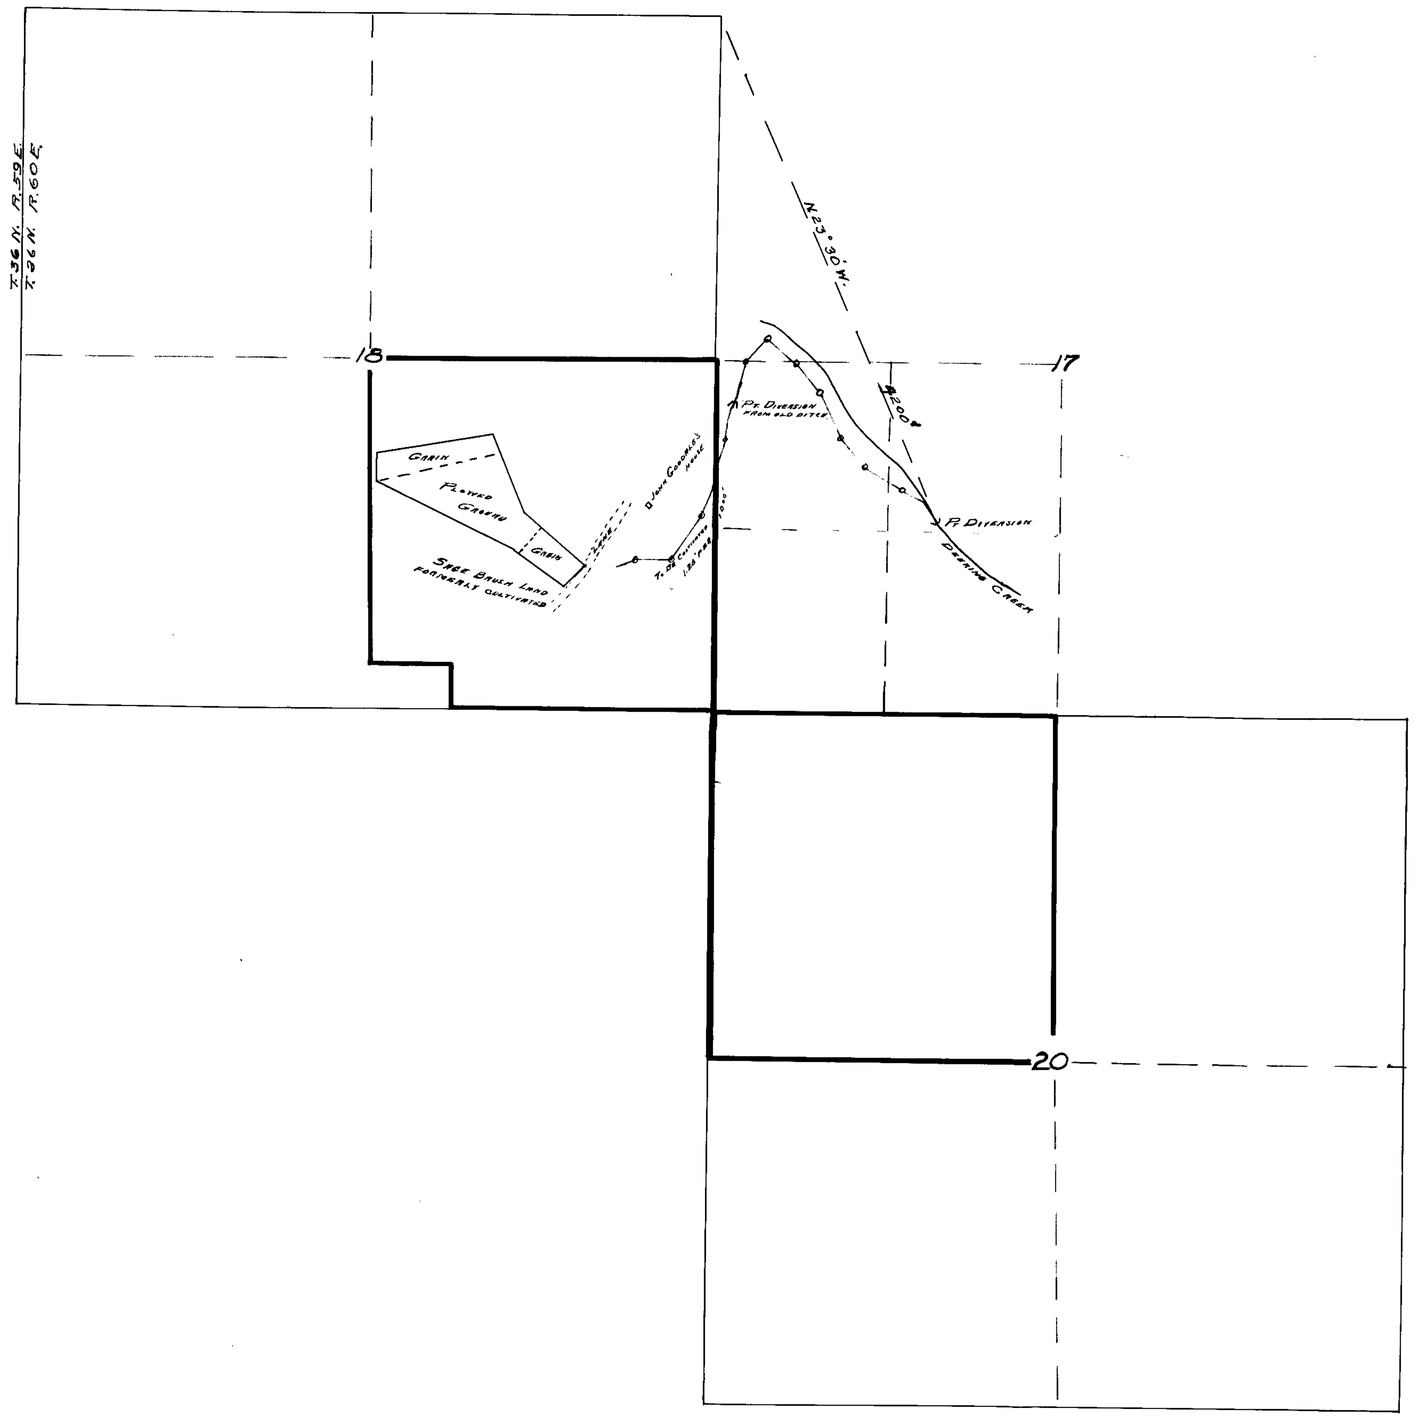

LAND TO BE IRRIGATED BY JOHN GOODALE.
DEETH, ELKO COUNTY, NEVADA.
WATER TAKEN FROM DEERING CREEK THROUGH HENRY DITCH.

SCALE 1" = 600'

Joseph F. O'Byrne SURVEYOR

STATE OF NEVADA, COUNTY OF ELKO, S.S.

JOSEPH F. O'BYRNE, BEING FIRST DULY SWORN, DEPOSES AND SAYS THAT THE ABOVE MAP IS A TRUE AND ACCURATE PLAT OF THE LANDS IRRIGATED BY JOHN GOODALE, AS TAKEN FROM THE FIELD NOTES OF A SURVEY MADE BY ME COMPLETED ON THE 24TH. DAY OF MAY, 1915.

THAT THE MAP AND SURVEY WERE MADE AT THE INSTANCE OF JOHN GOODALE OWNER OF SAID LANDS, AND THAT IT TRULY REPRESENTS THE IRRIGATED LANDS OF SAID JOHN GOODALE

Joseph F. O'Byrne SURVEYOR.

SUBSCRIBED AND SWORN TO BEFORE ME THIS 31ST DAY OF MAY 1915.

Hayden Henderson
NOTARY PUBLIC IN AND FOR ELKO, COUNTY NEV.