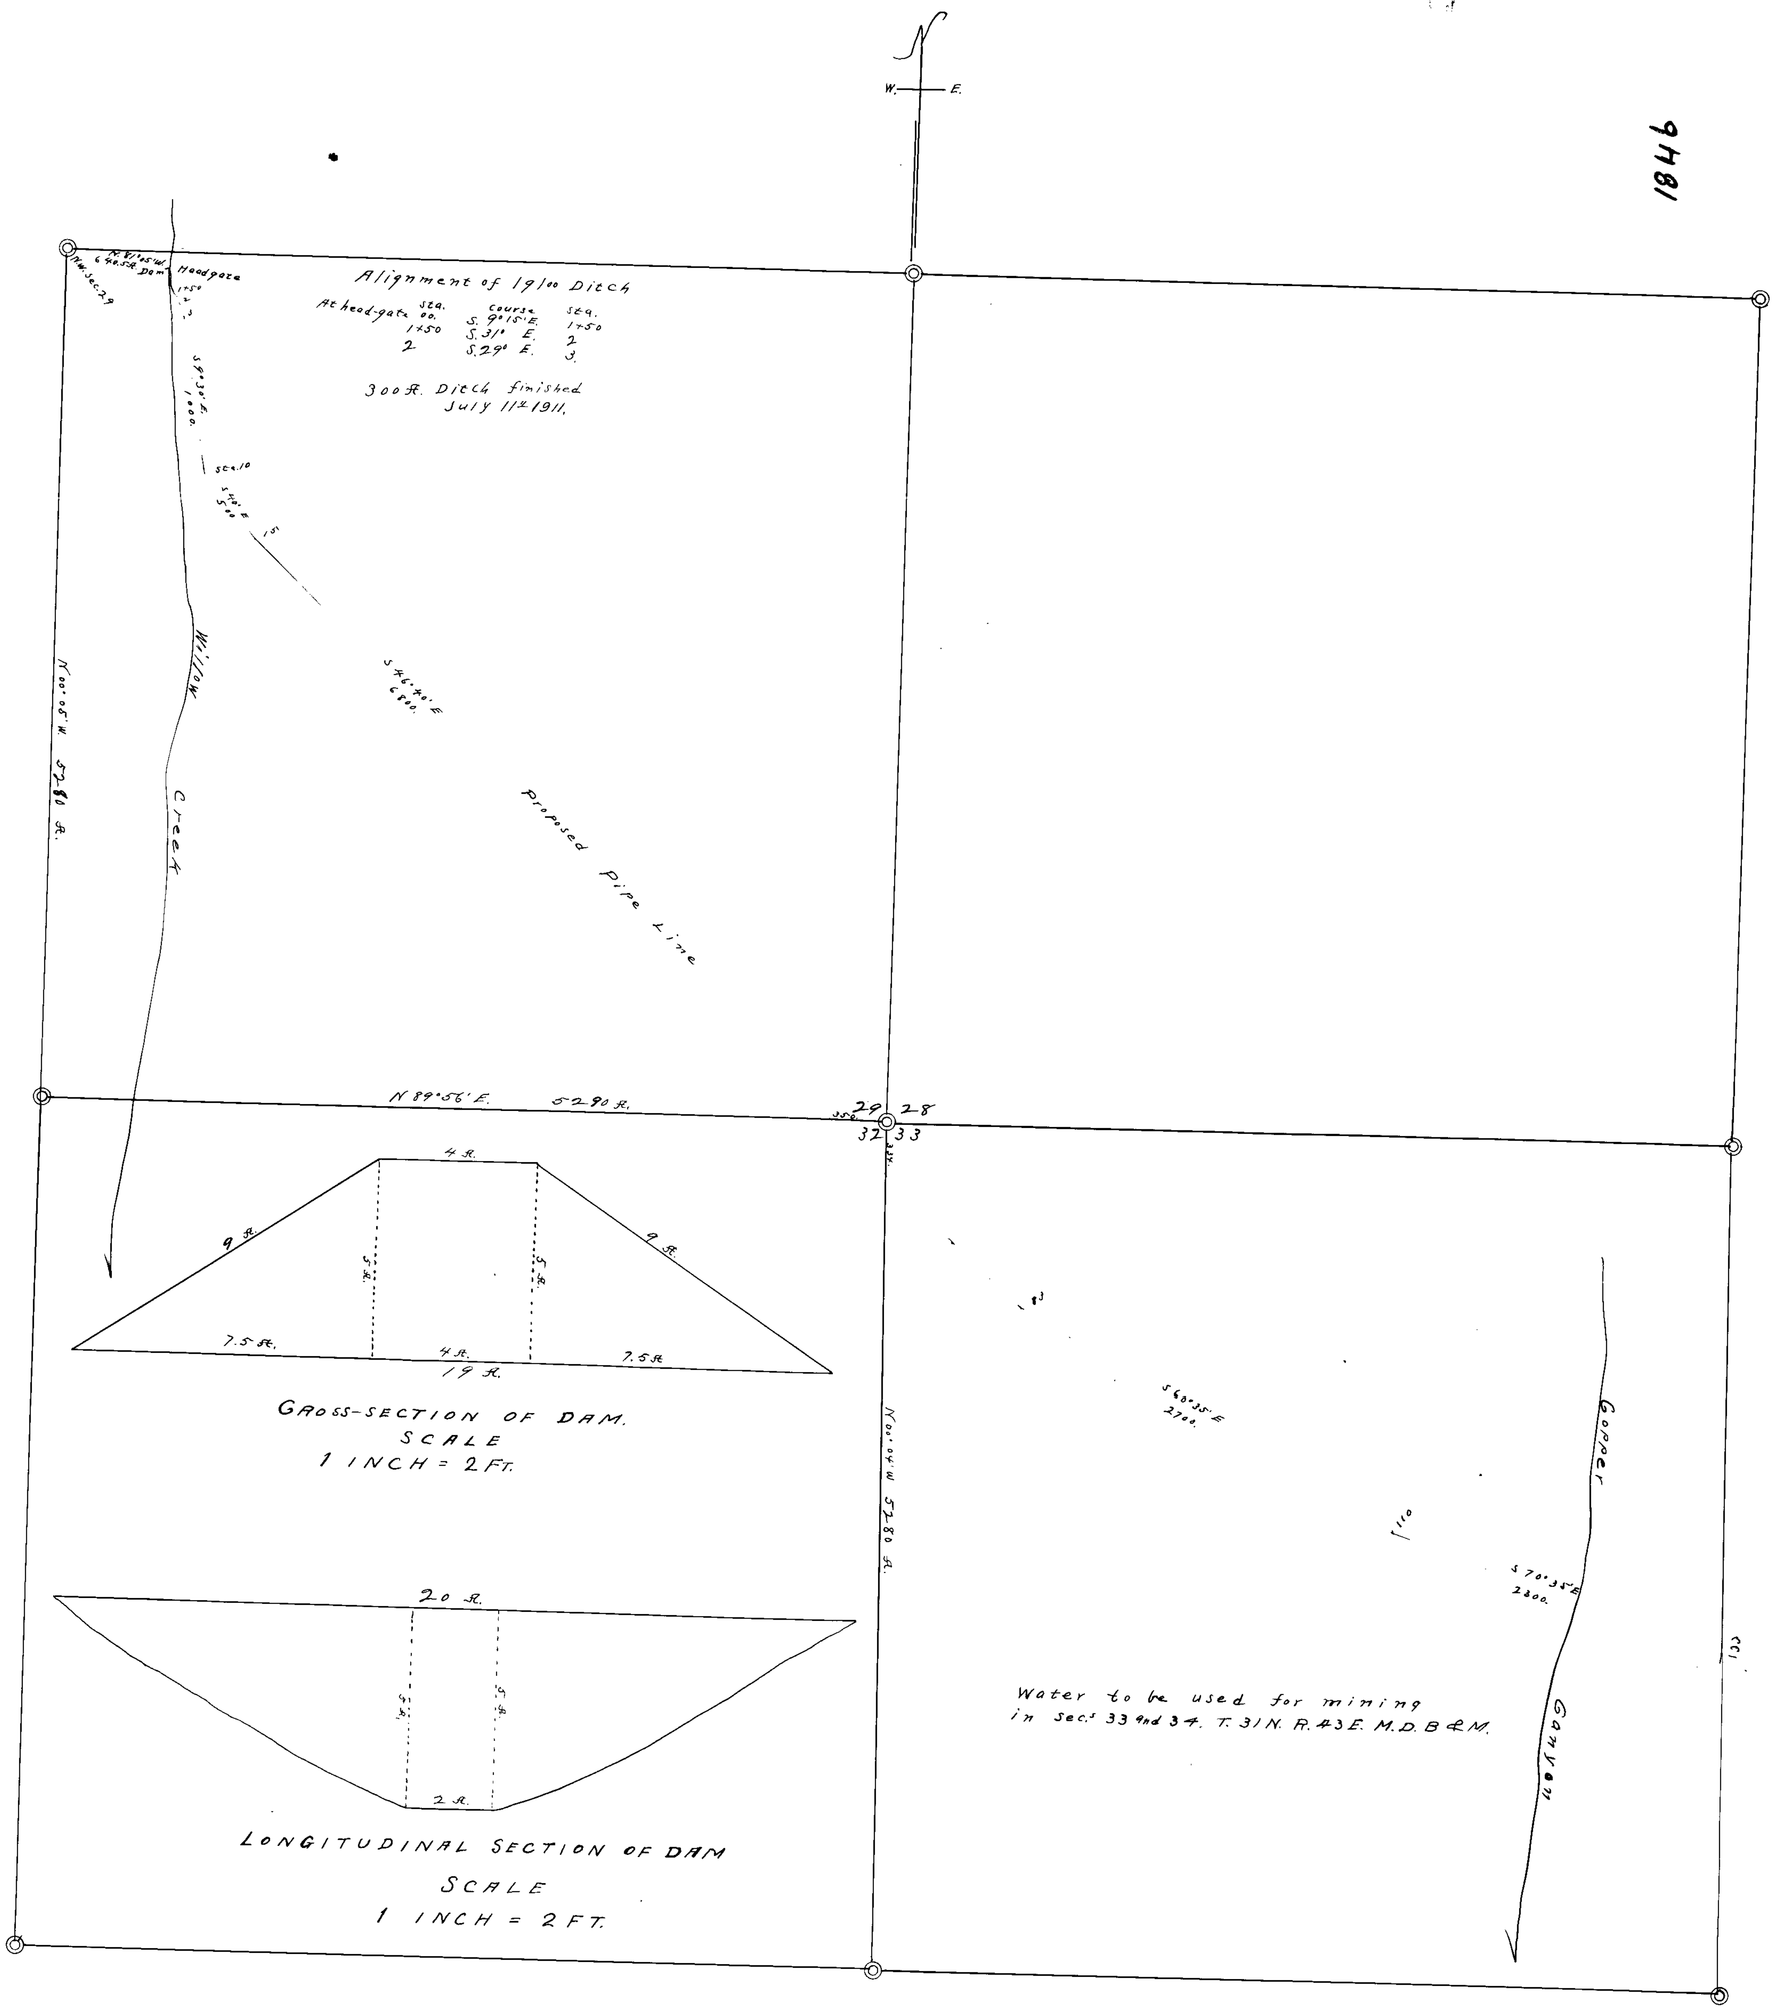

STATE OF NEVADA }ss
COUNTY OF LANDER }

I, O. P. Adams of Battle Mountain, County of Lander State of Nevada, hereby Certify that the above map is a true and accurate plat of the 19100 ditch and (Proposed) Pipe Line as taken from the field notes of a survey made by me on March 18th 1911, and at the instance of H. C. Christensen; that it represents the works as described in Application No. 1846, together with the location of streams and ditches in the immediate Vicinity

O. P. Adams, Surveyor.

1846

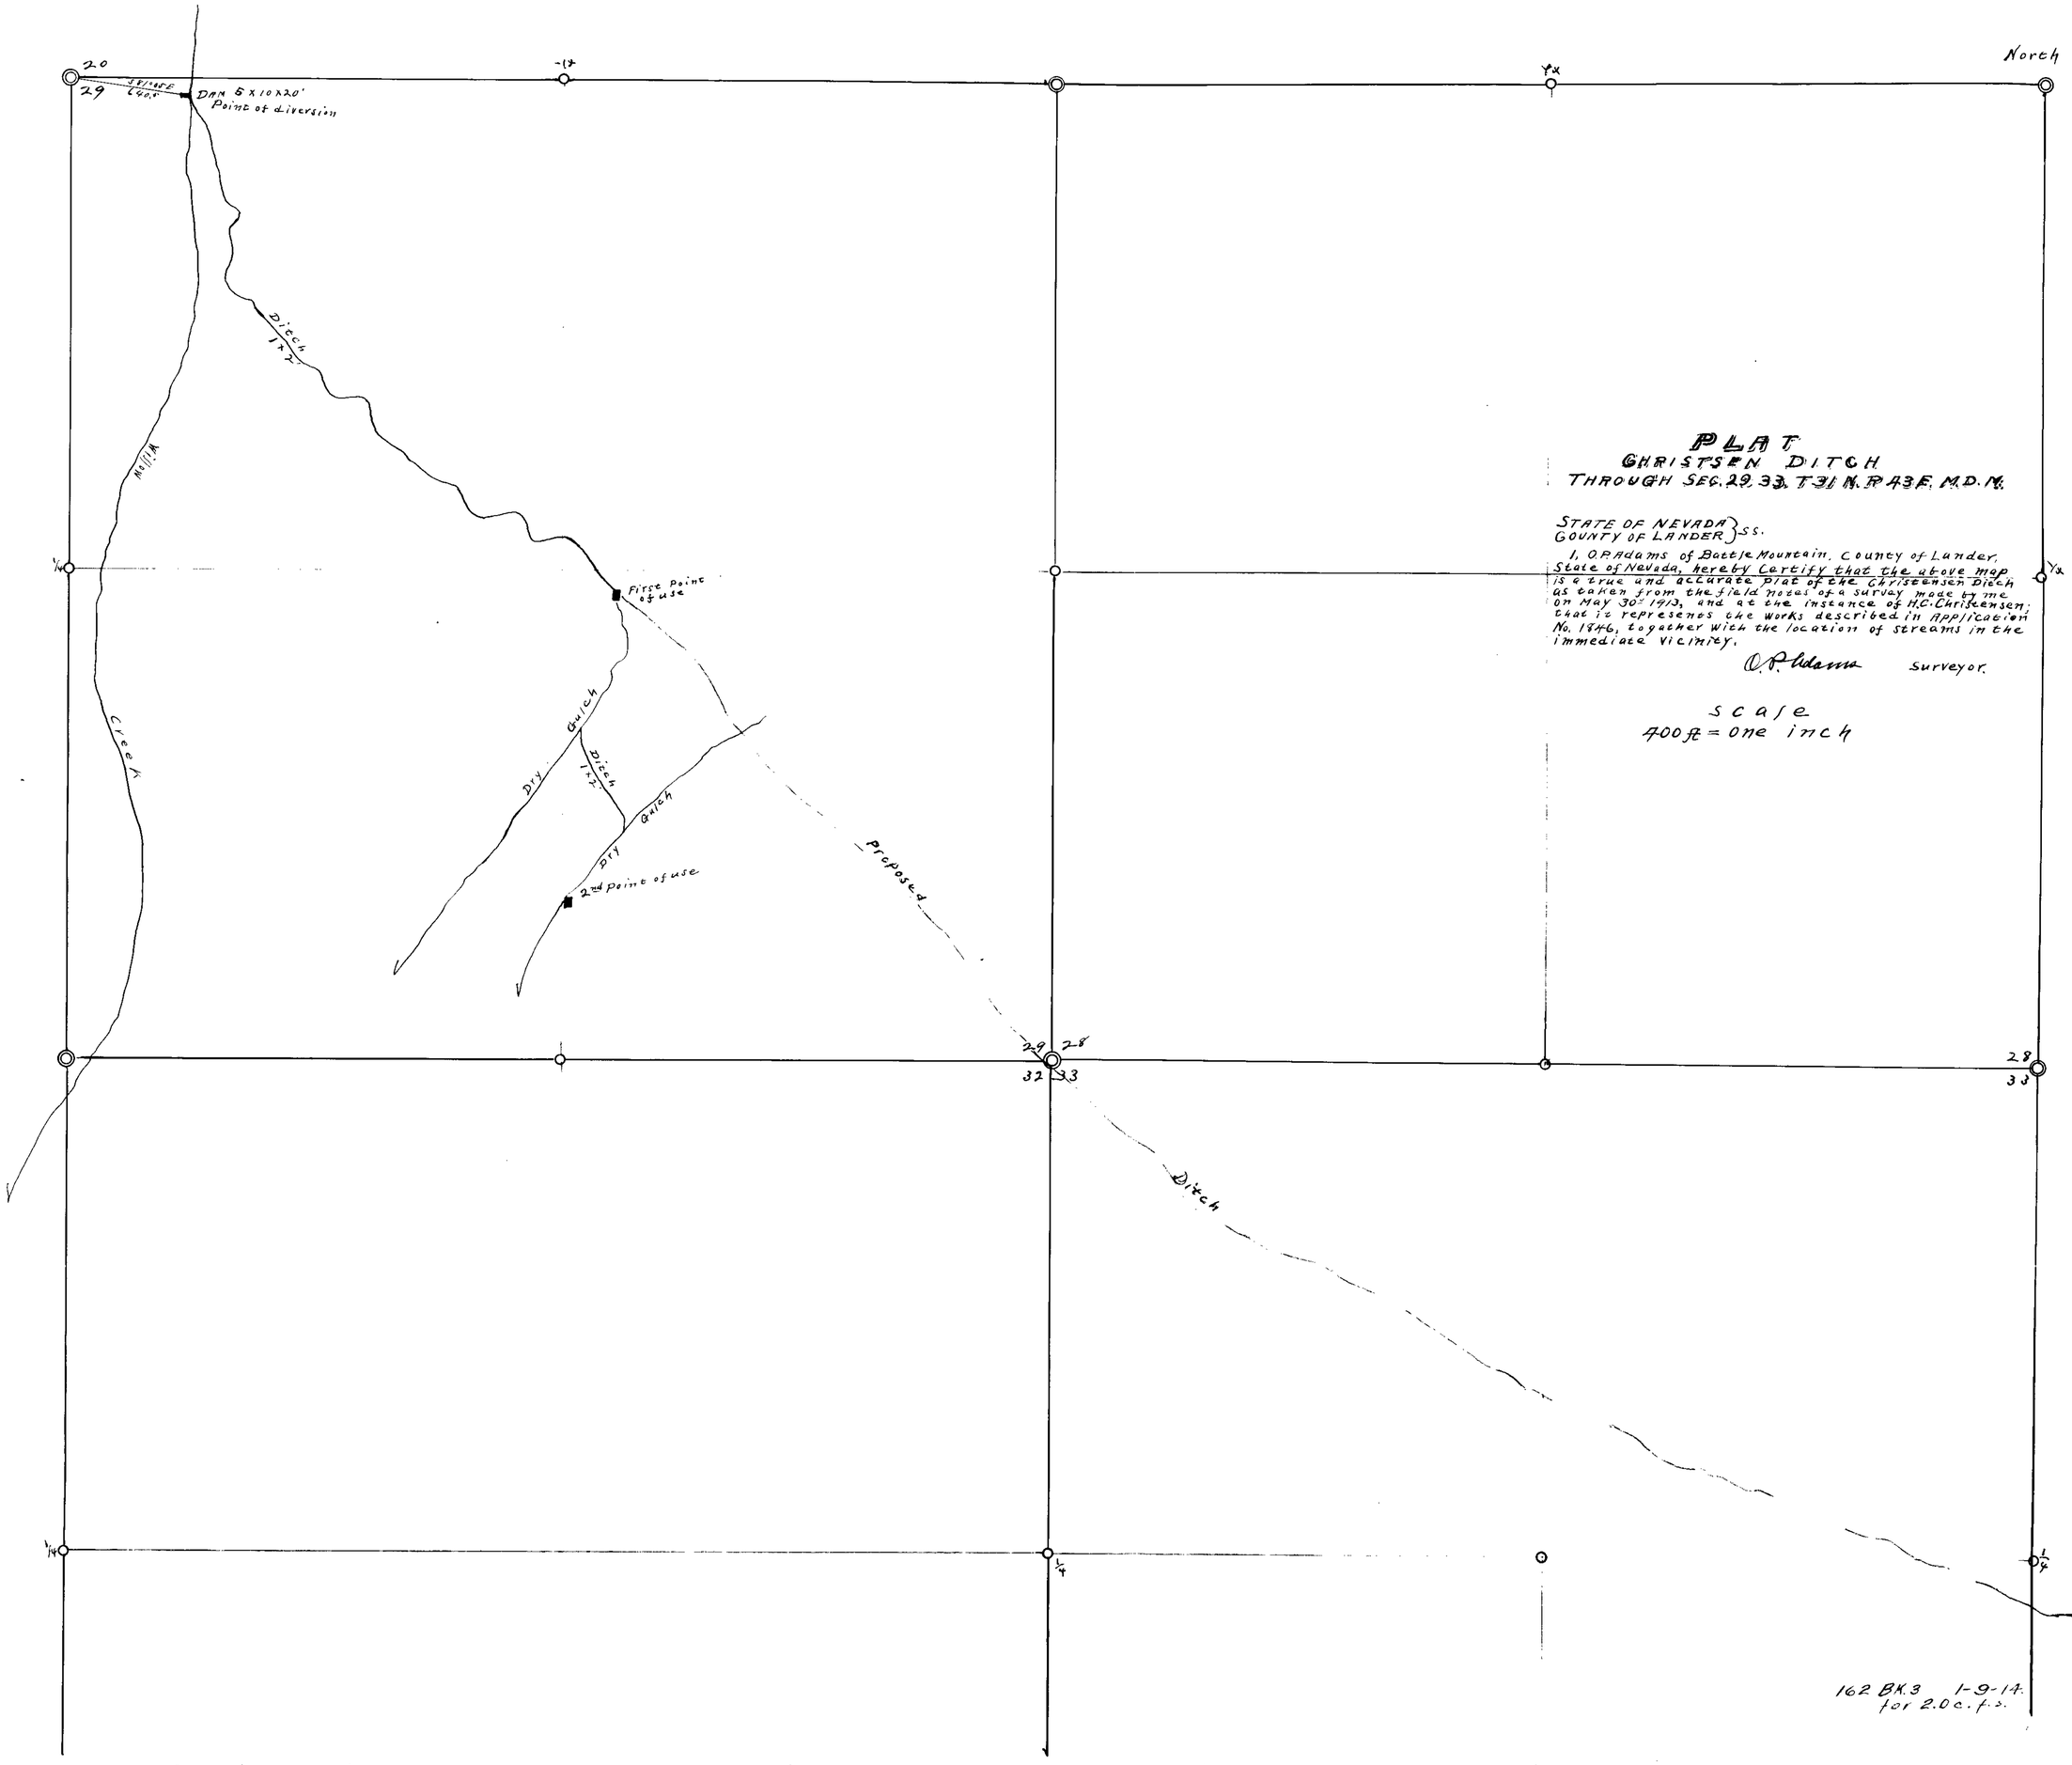

PLAT
CHRISTSEN DITCH
THROUGH SEC. 29, 33, T31 N. R43E. M.D.M.

STATE OF NEVADA }
COUNTY OF LANDER } ss.

I, O.P. Adams of Battle Mountain, County of Lander, State of Nevada, hereby Certify that the above map is a true and accurate Plat of the Christensen Ditch as taken from the field notes of a survey made by me, on May 30th 1913, and at the instance of H.C. Christensen; that it represents the works described in Application No. 1846, together with the location of streams in the immediate vicinity.

O.P. Adams Surveyor.

SCALE
400 ft = one inch

162 BK.3 1-9-14
for 2.0 c.f.s.

1846