Section	Sub Division	Township	Range	Cultivated Acreage	Description of Culture	Date of 1st Culture.
13		12	61			
18		12 N	62			

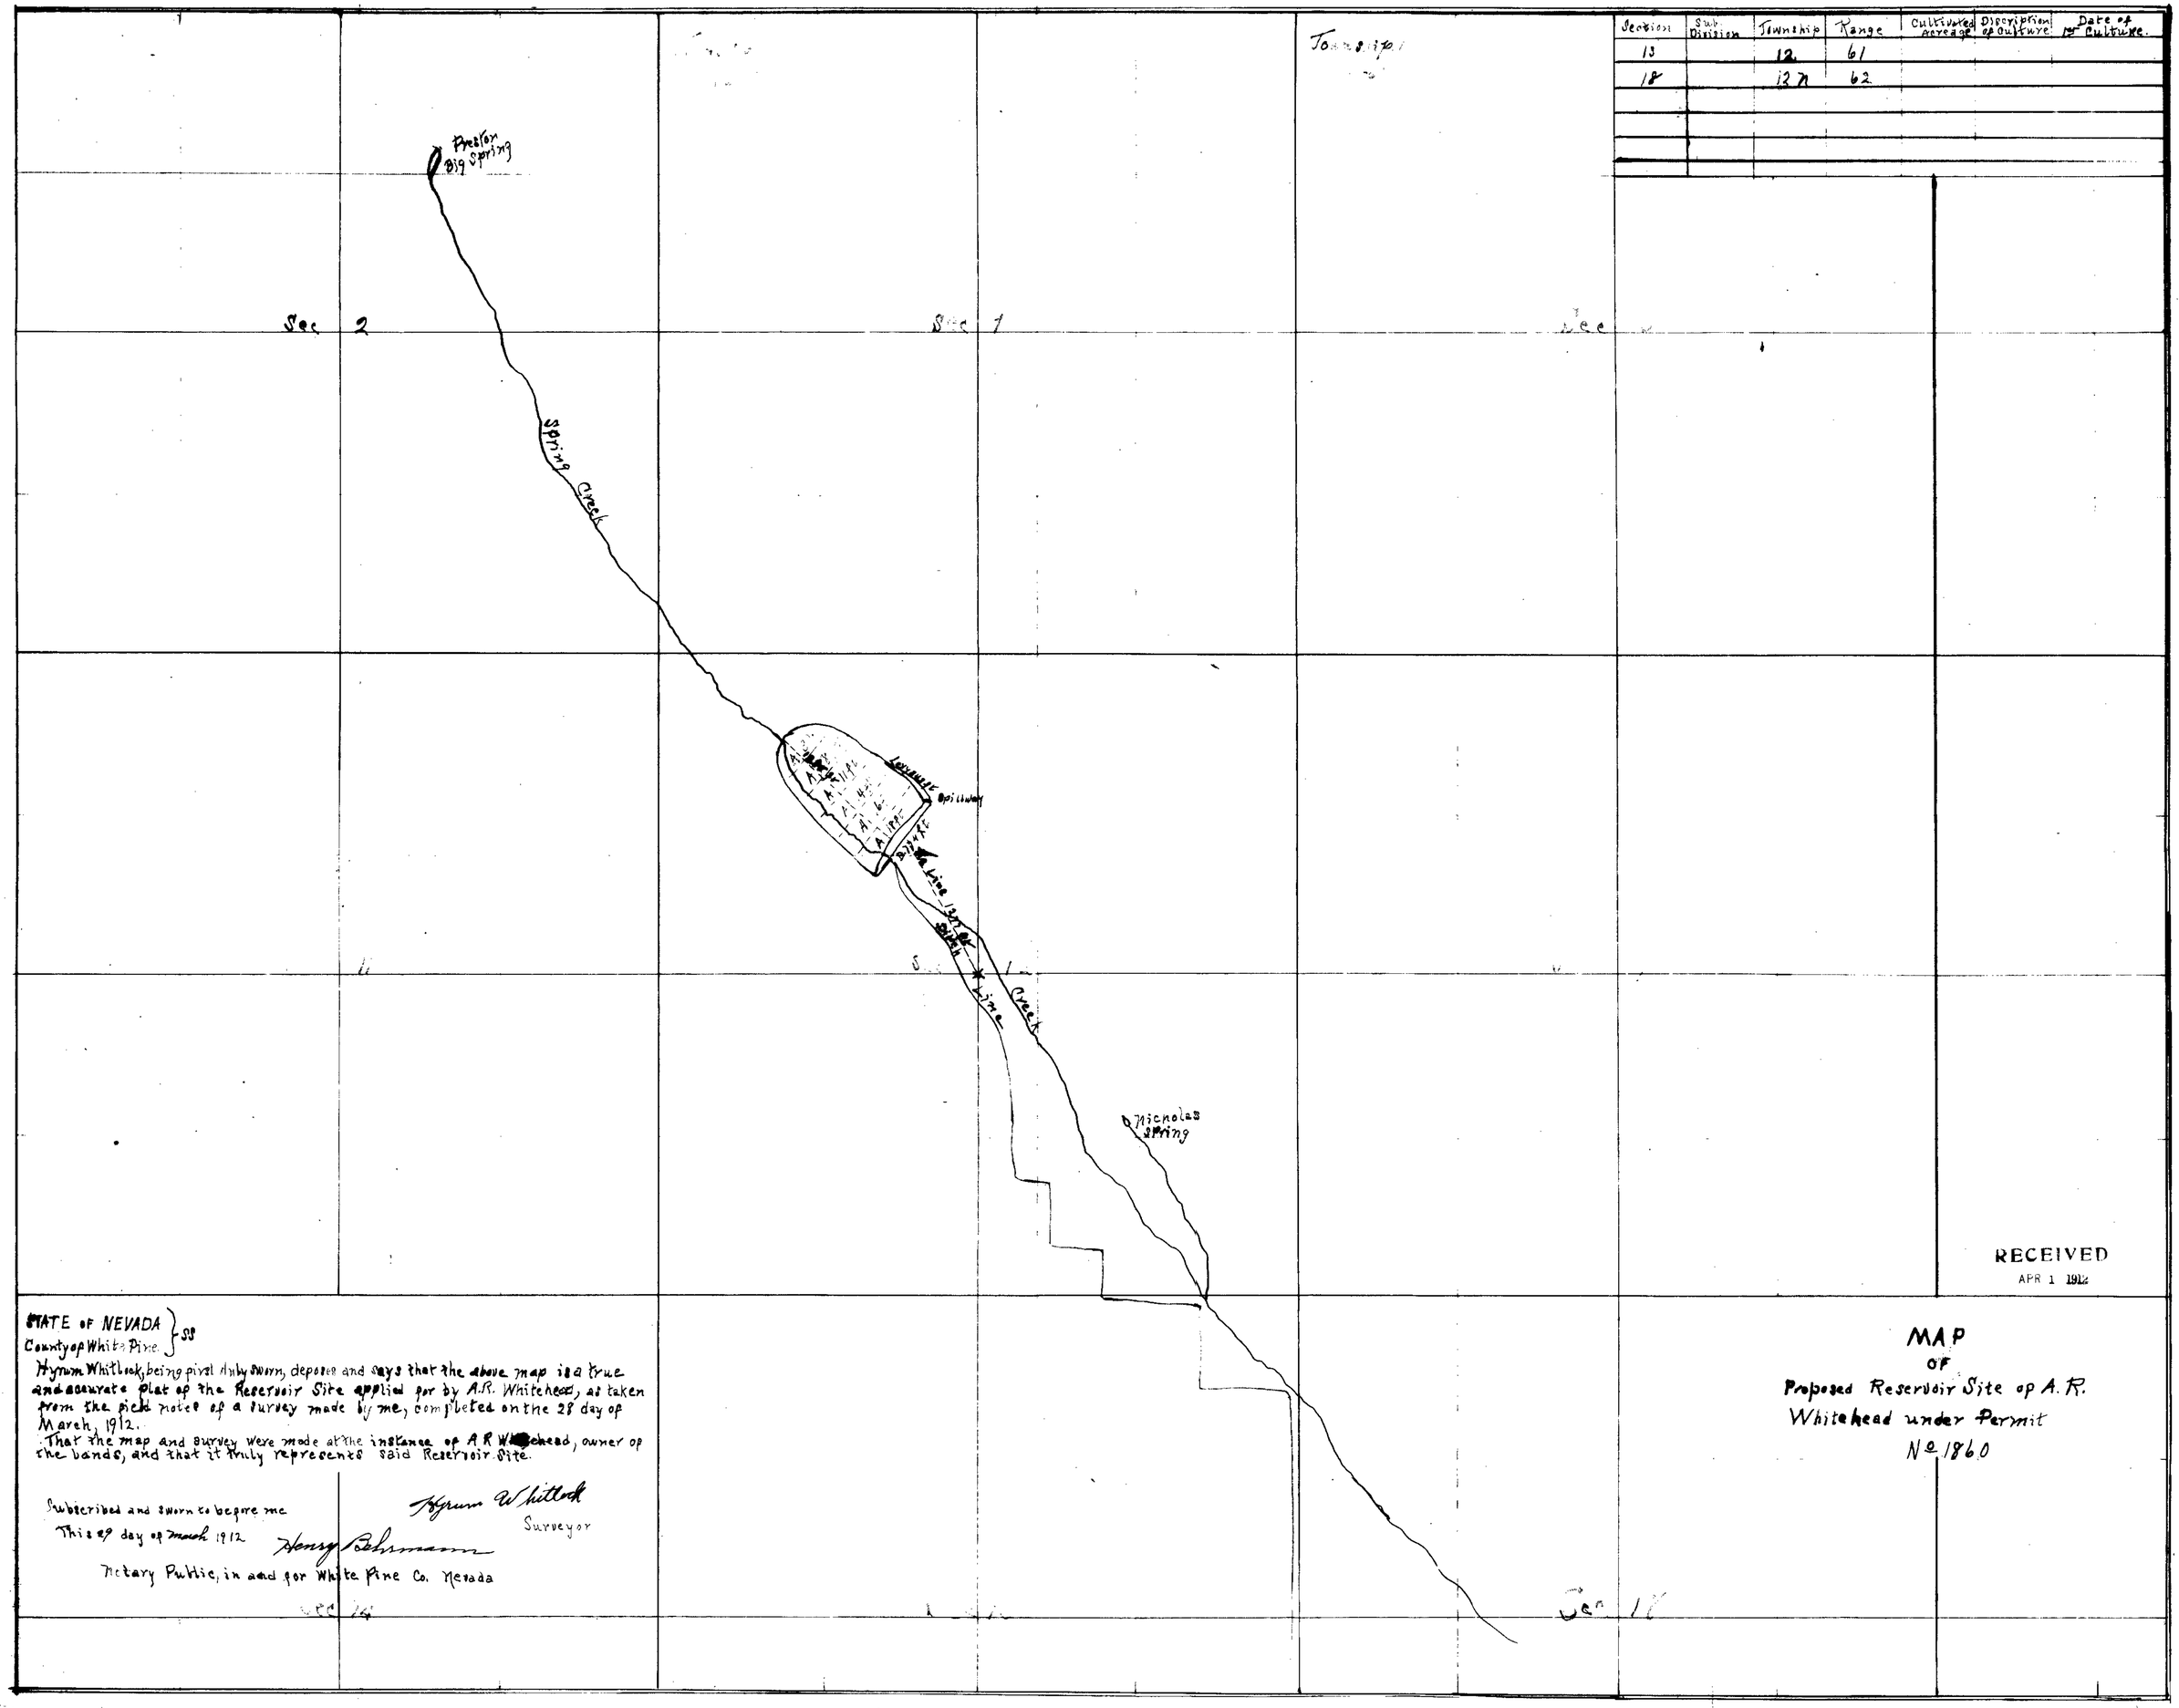

RECEIVED
APR 1 1912

STATE OF NEVADA } SS
County of White Pine

Hyrum Whitlock, being first duly sworn, deposes and says that the above map is a true and accurate plat of the Reservoir Site applied for by A.R. Whitehead, as taken from the field notes of a survey made by me, completed on the 28 day of March, 1912.
That the map and survey were made at the instance of A R Whitehead, owner of the lands, and that it truly represents said Reservoir Site.

Subscribed and sworn to before me
This 29 day of March 1912

Hyrum Whitlock
Surveyor

Henry Behrmann
Notary Public, in and for White Pine Co. Nevada

MAP
OF
Proposed Reservoir Site of A. R. Whitehead under Permit No 1860

1860

MAP
of
Proposed Reservoir Site
of
A. R. Whitehead, Under Permit
No 1860

Section	Sub-Division	Township	Range	Cultivated Acreage	Description of cultivation	Date of 1st Culture
2	S½ SE¼	12 N	61 E			
13	NE¼	" "	61 E			
7	S½ SW¼	" "	62 E			
18	N½ "	" "	62 E			
17	N½ NW¼					

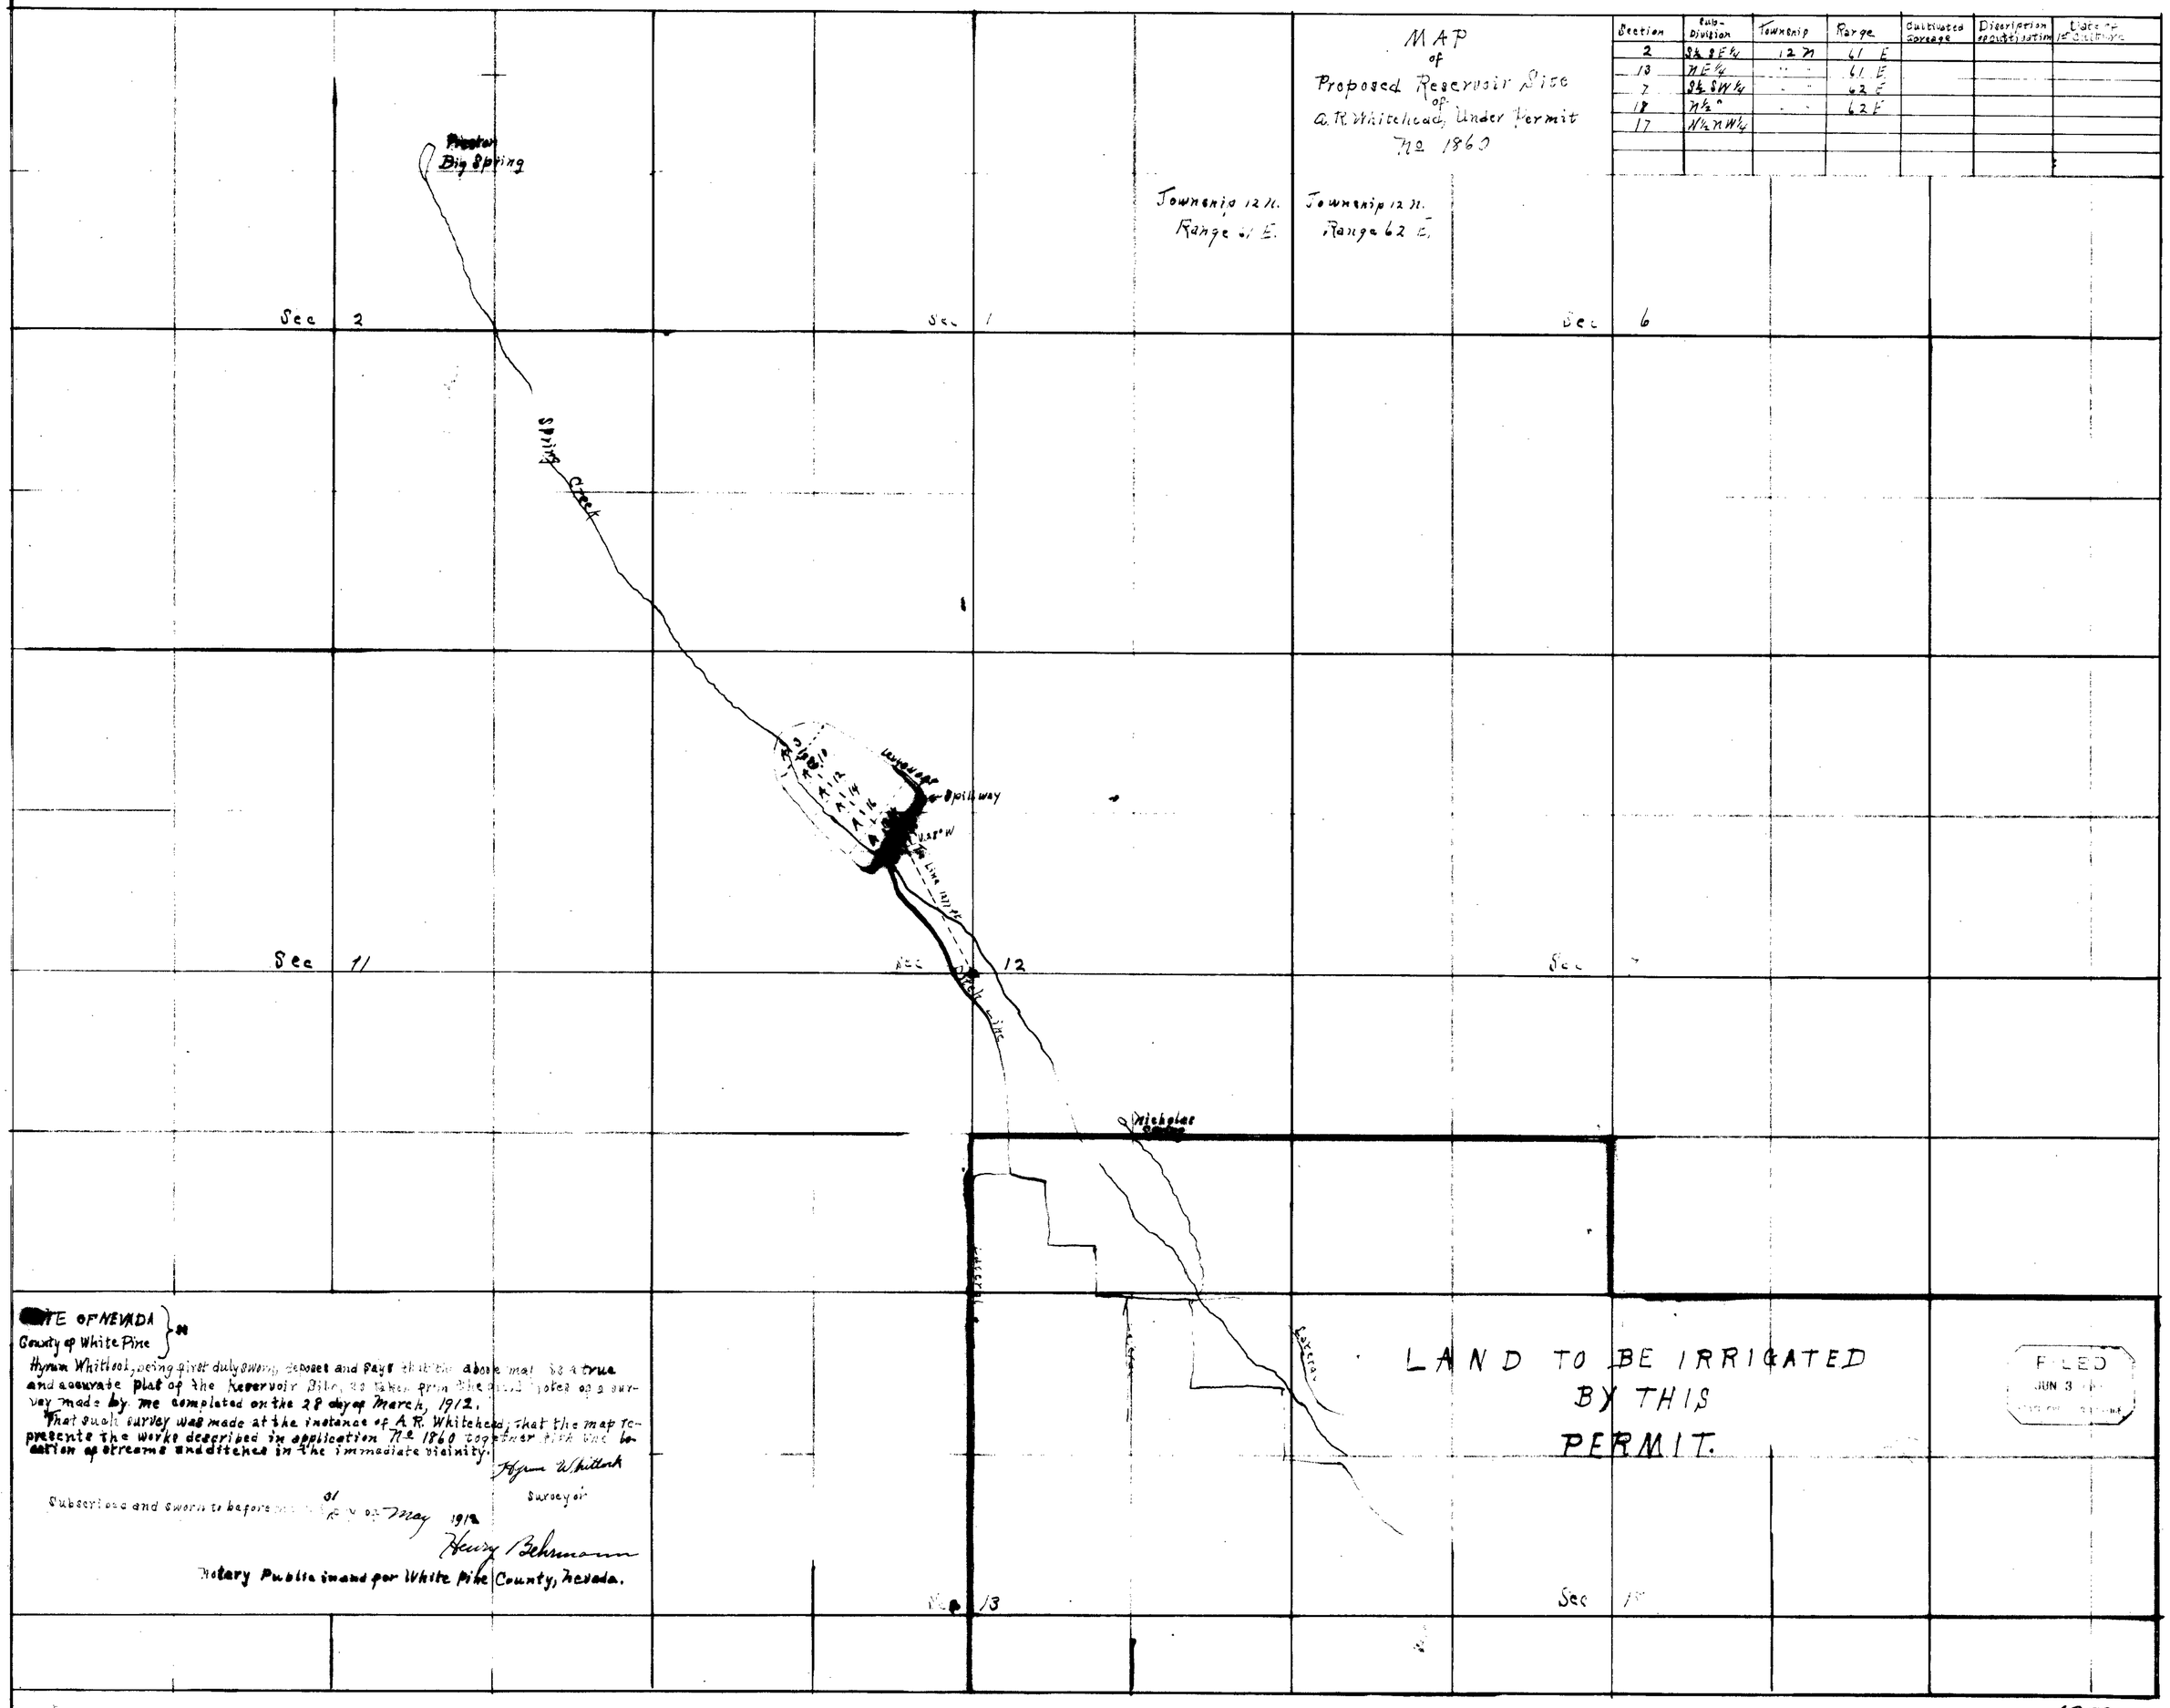

[redacted]TE OF NEVADA }
County of White Pine } ss

Hyrum Whitlock, being first duly sworn, deposes and says that the above map is a true and accurate plat of the Reservoir Site, as taken from the field notes of a survey made by me completed on the 28 day of March, 1912.

That such survey was made at the instance of A. R. Whitehead; that the map represents the works described in application No 1860 together with the location of streams and ditches in the immediate vicinity.

Hyrum Whitlock
Surveyor

Subscribed and sworn to before me this 31 day of May 1912

Henry Behrmann
Notary Public in and for White Pine County, Nevada.

1860