SECTION	SUB-DIVISION	TOWNSHIP	RANGE	CULTIVATED ACREAGE	DESCRIPTION OF CULTURE	DATE OF FIRST CULTURE

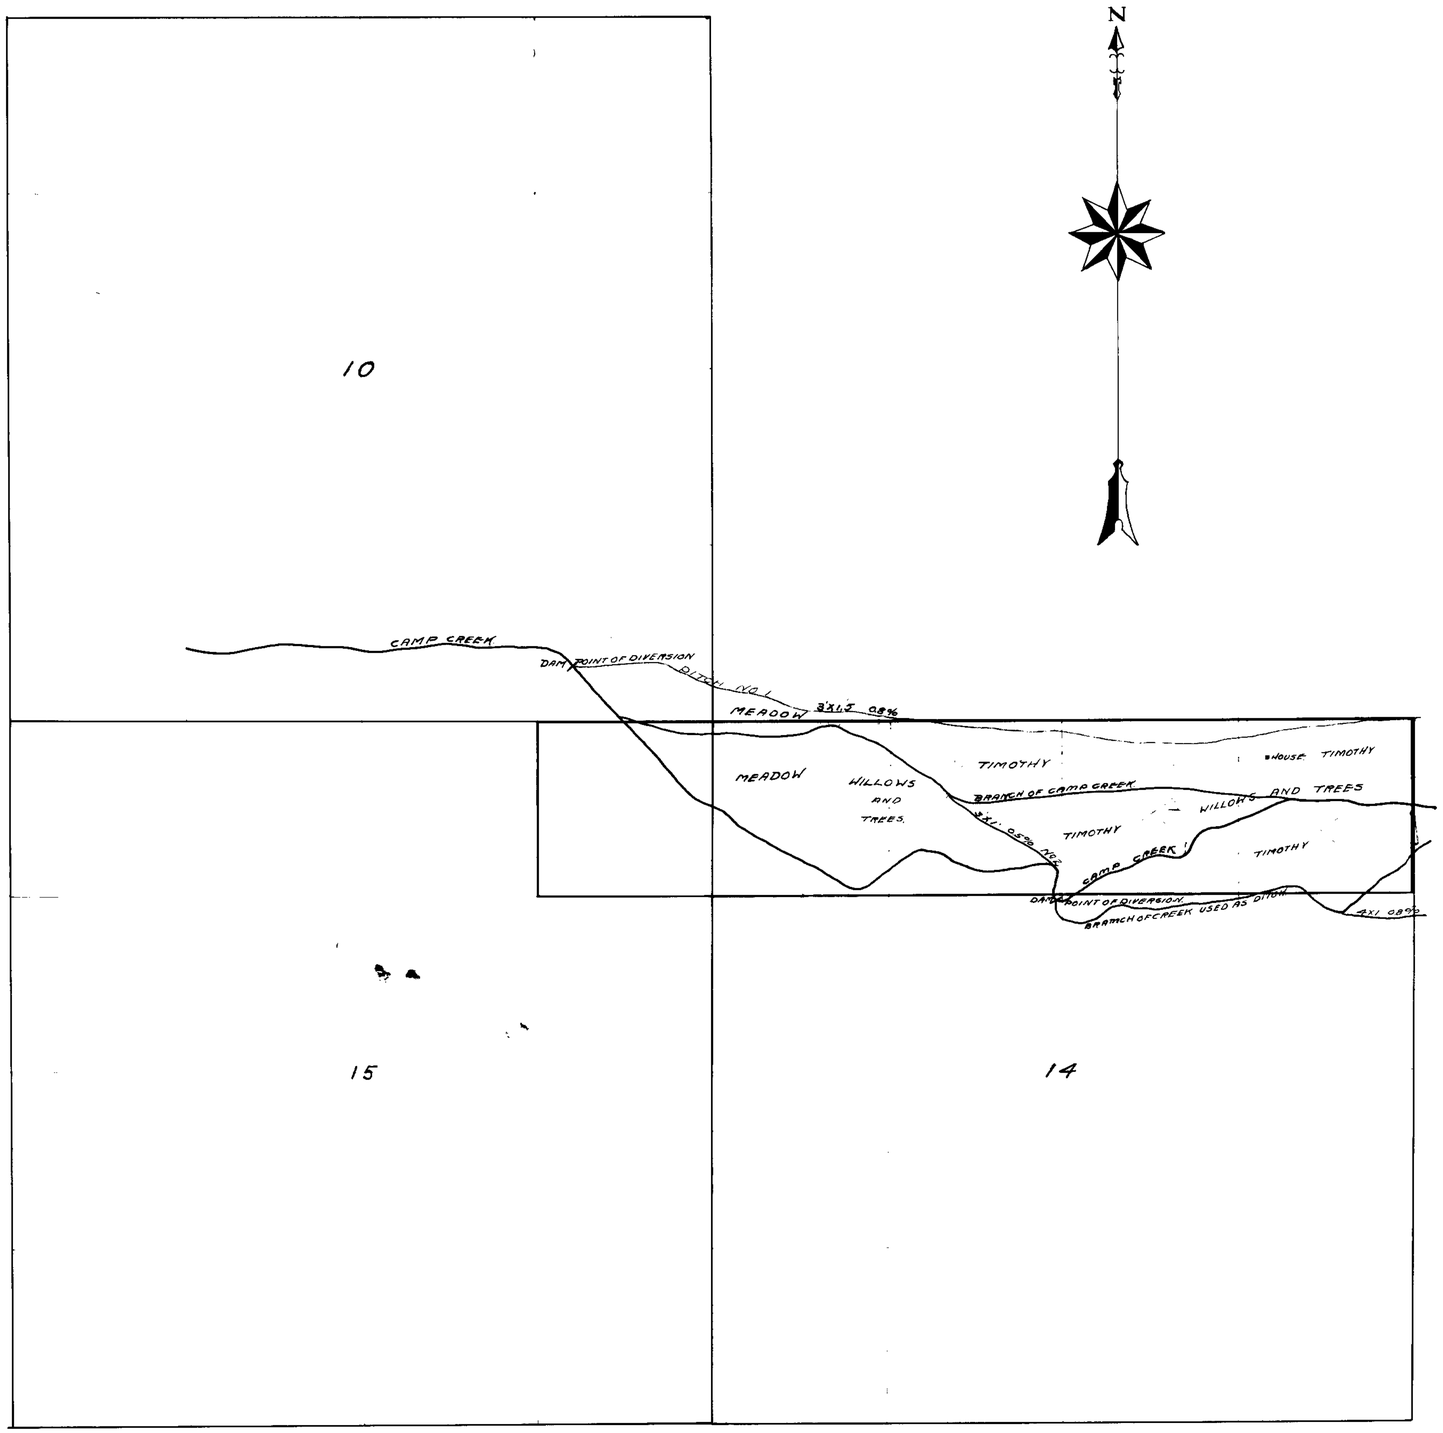

T.44N. R60E.

MAP
—OF—
PERMIT NO. 1883
—HELD BY—
WILLIAM H. & HENRY R. GILMER.

PROOF OF BENEFICIAL USE OF WATERS OF CAMP CREEK.

SCALE 600 FT. = ONE INCH.

STATE OF NEVADA }
COUNTY OF ELKO } SS.

F R JACOBY, BEING FIRST DULY SWORN, DEPOSES AND SAYS THAT THE ABOVE MAP IS A TRUE AND ACCURATE PLAT OF THE IRRIGATION WORKS AS TAKEN FROM THE FIELD NOTES OF A SURVEY MADE BY ME COMPLETED ON THE 6TH DAY OF OCTOBER, 1914. THAT SUCH SURVEY WAS MADE AT THE INSTANCE OF WILLIAM H. AND HENRY R. GILMER, THAT THE THE MAP REPRESENTS THE WORKS DESCRIBED IN APPLICATION NO 1883 TOGATHER WITH THE LOCATION OF THE STREAMS AND DITCHES IN THE IMMEDIATE VICINITY.

F R Jacoby. SURVEYOR.

SUBSCRIBED AND SWORN TO BEFORE ME THIS, THE 19th DAY OF OCTOBER 1914.

L L Vandiver

NOTARY PUBLIC IN AND FOR ELKO COUNTY, NEVADA.

246 BK 3 12-12-14.
for 1.158 c.f.s.

1883