SECTION	SUB-DIVISION	TOWNSHIP	RANGE	CULTIVATED ACREAGE	DESCRIPTION OF CULTURE	DATE OF FIRST CULTURE

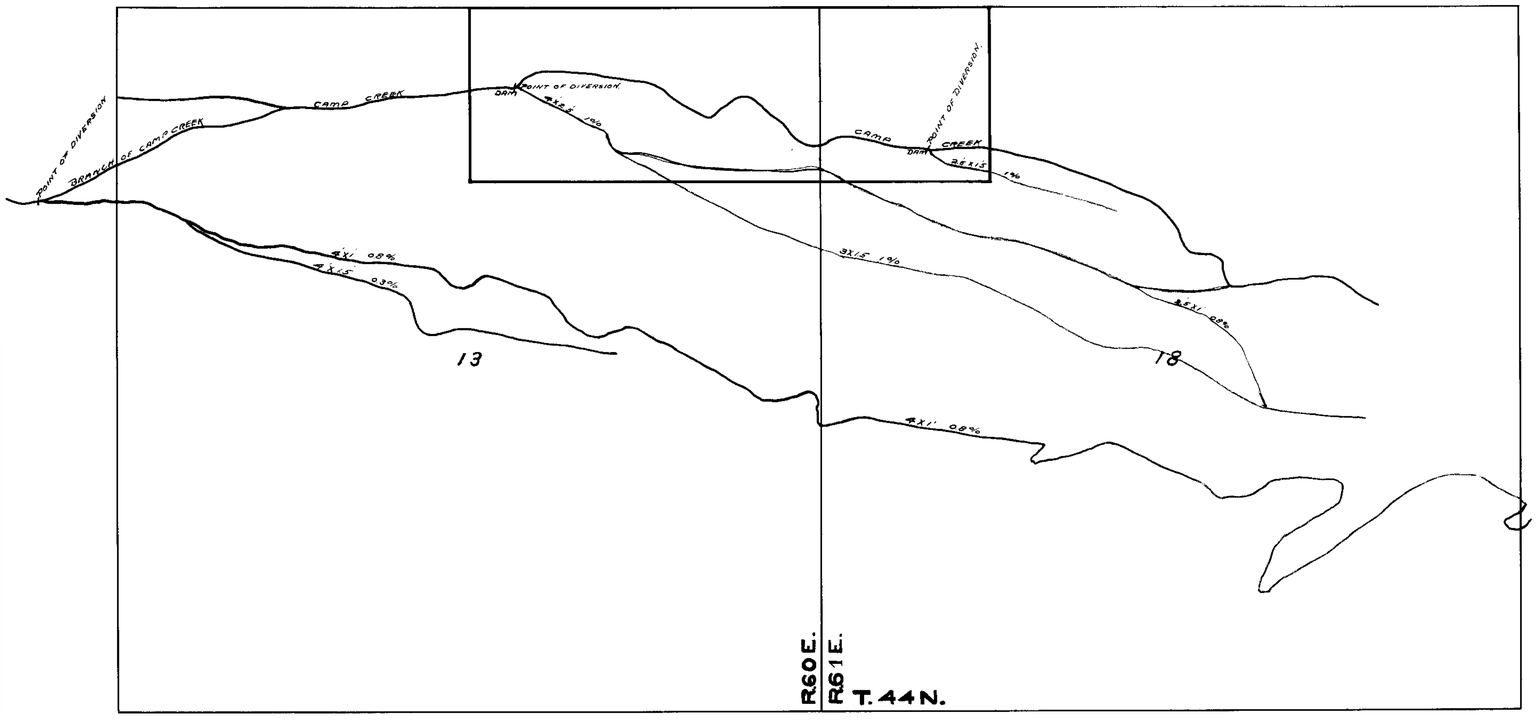

CULTURAL MAP

OF PERMIT No. 1885

HELD BY

WALTER M. GILMER.

WATERS OF CAMP CREEK ARE USED UNDER THIS PERMIT.

SCALE 600 FEET TO AN INCH

STATE OF NEVADA }
COUNTY OF ELKO } S.S.

F.R. Jacoby, being first duly sworn, deposes and says that the above map is a true and accurate plot of the lands irrigated by Walter M. Gilmer as taken from the field notes of a survey made by me completed on the 6th day of October, 1914.

That the map and survey were made at the instance of Walter M. Gilmer, owner of said lands, and that it truly represents the irrigated lands of said Walter M. Gilmer

F.R. Jacoby
Surveyor

Subscribed and sworn to before me this 19th day of October, 1914

F.R. Vandiver
Notary Public in and for ELKO County, Nevada.

248 BK.3 12-12-14
for C.475 c.f.s.

1885