1891

Section	Sub-Division	Township	Range	Cultivated acreage	Description of Culture	Date of first culture

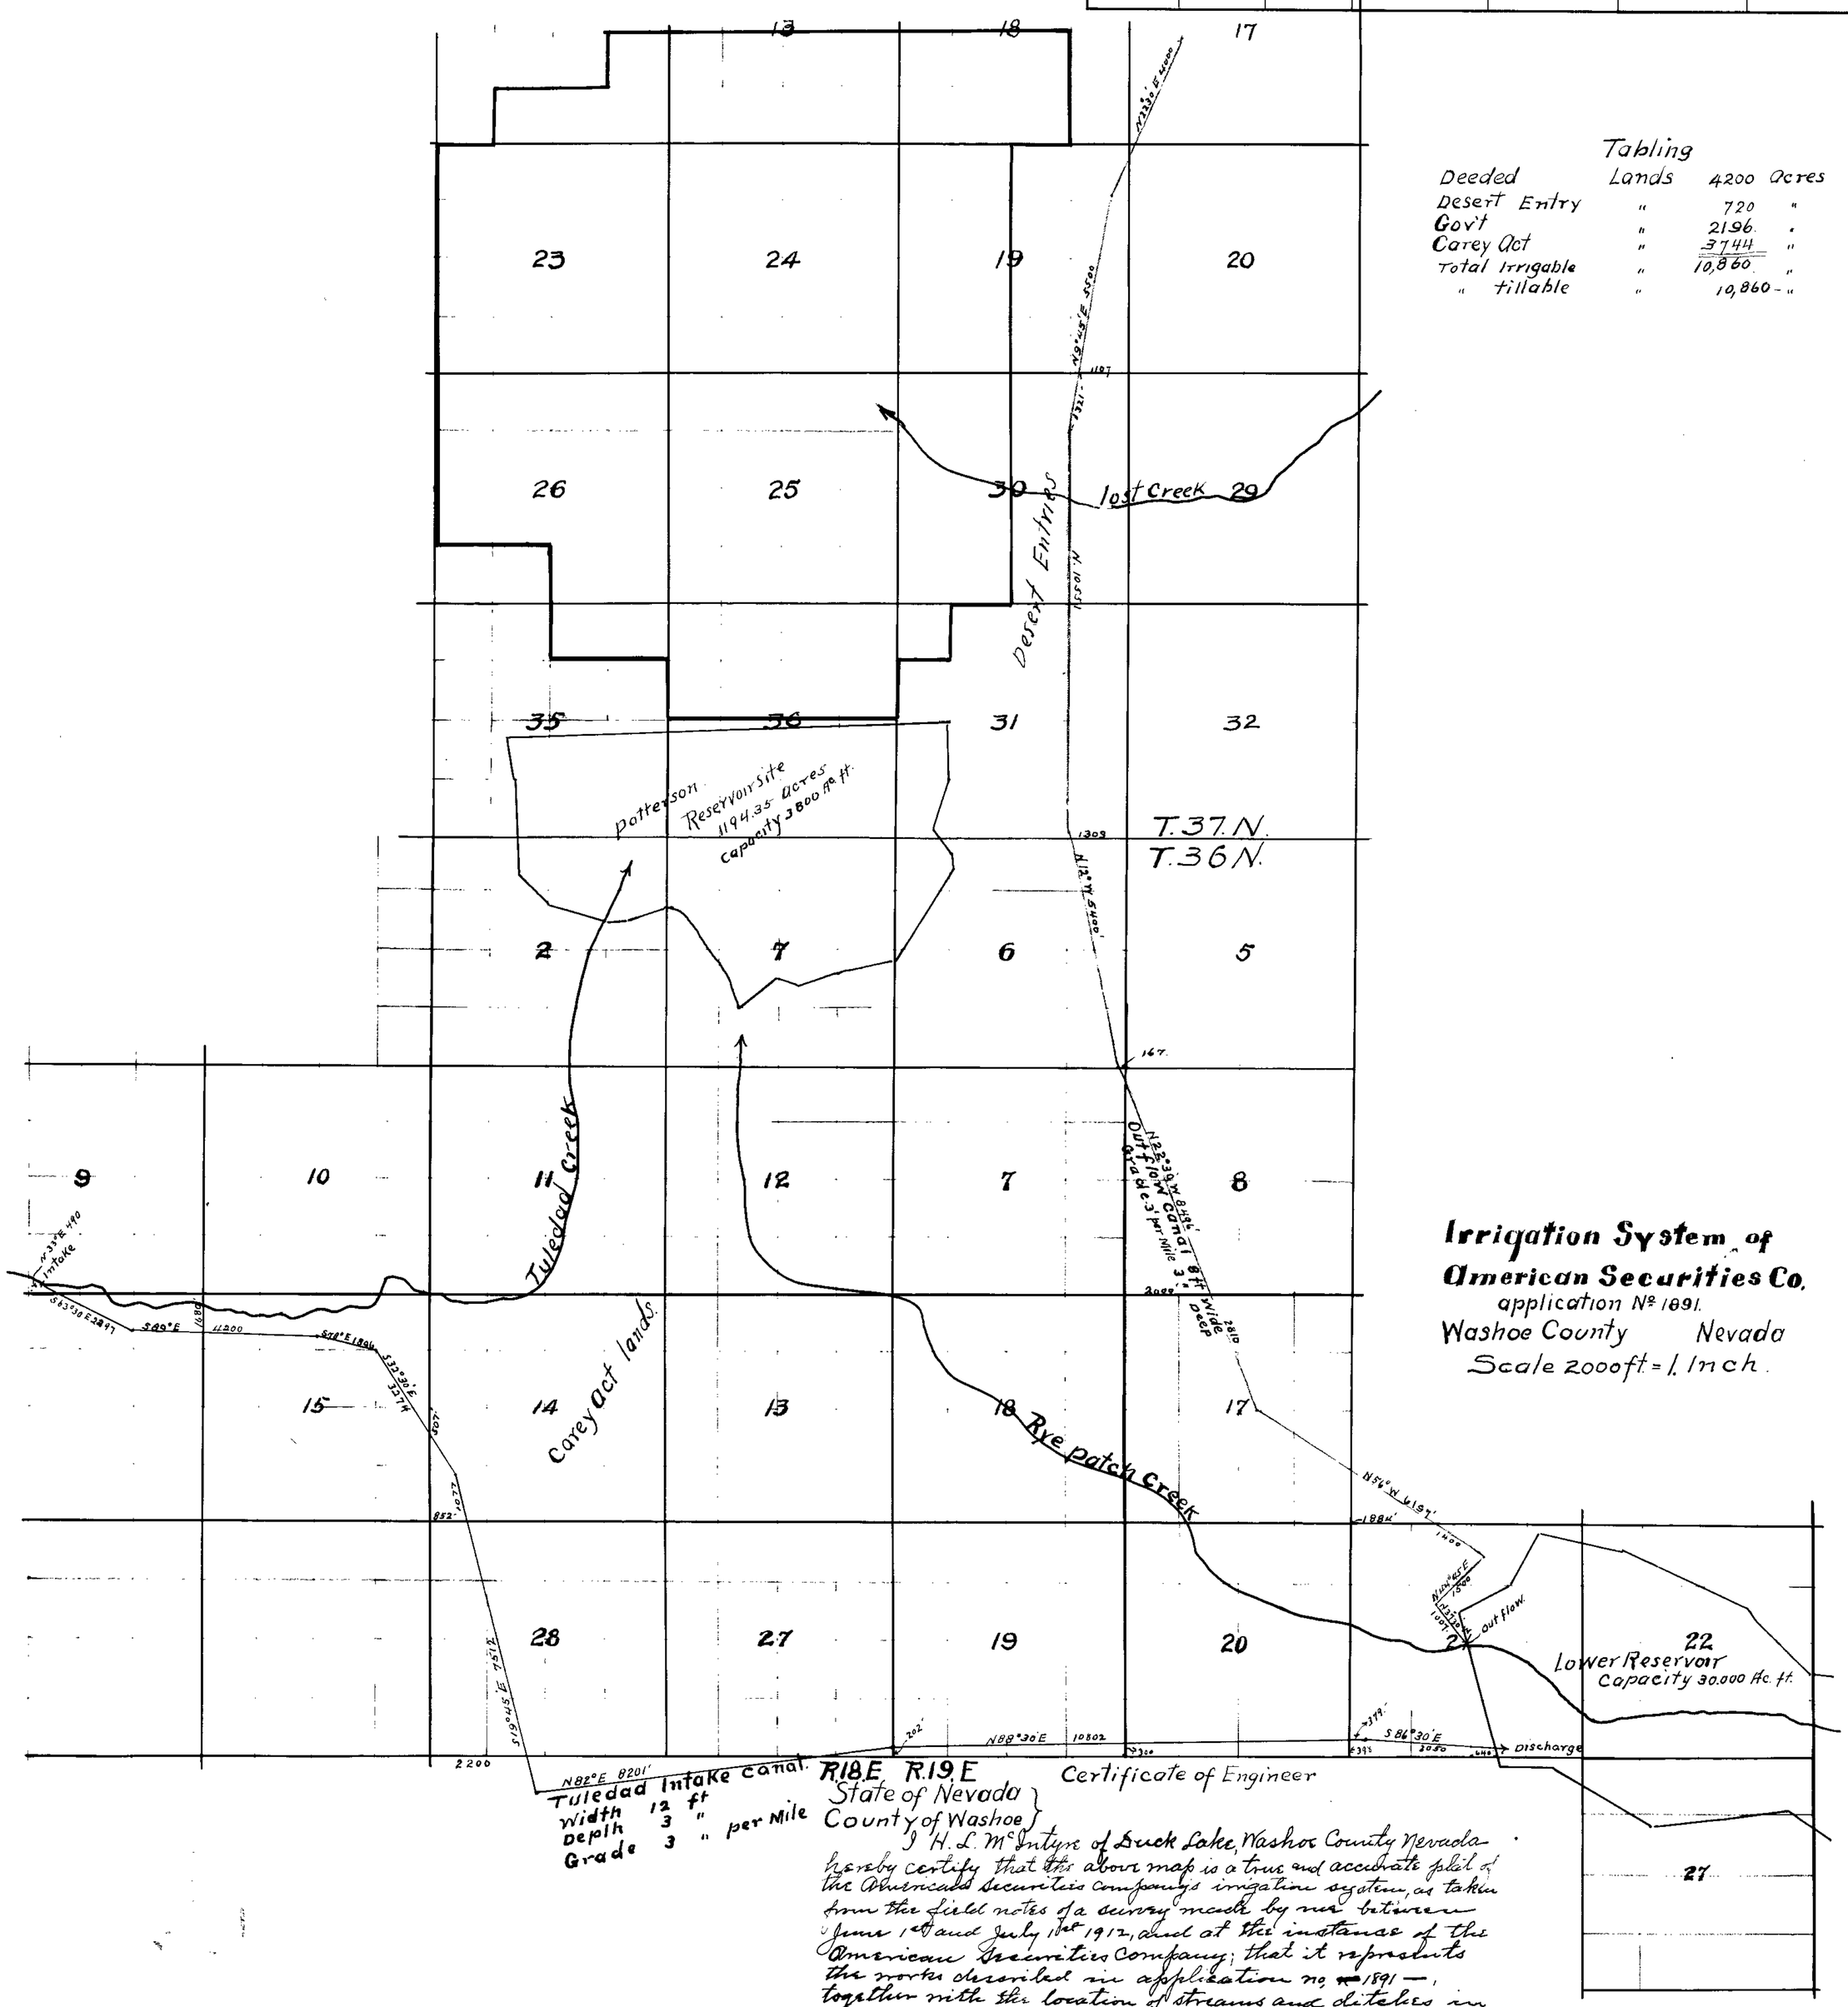

Irrigation System of American Securities Co.
application No 1891.
Washoe County Nevada
Scale 2000 ft = 1 Inch.

Certificate of Engineer

State of Nevada }
County of Washoe }

I H. L. McIntyre of Duck Lake, Washoe County Nevada hereby certify that the above map is a true and accurate plat of the American Securities Company's irrigation system, as taken from the field notes of a survey made by me between June 1st and July 1st 1912, and at the instance of the American Securities Company; that it represents the works described in application no. 1891, together with the location of streams and ditches in the immediate vicinity.

H. L. McIntyre
Engineer for
American Securities Co.

Subscribed & Sworn to before me
this 27 day of July 1912
John [illegible]
Notary Public

1891