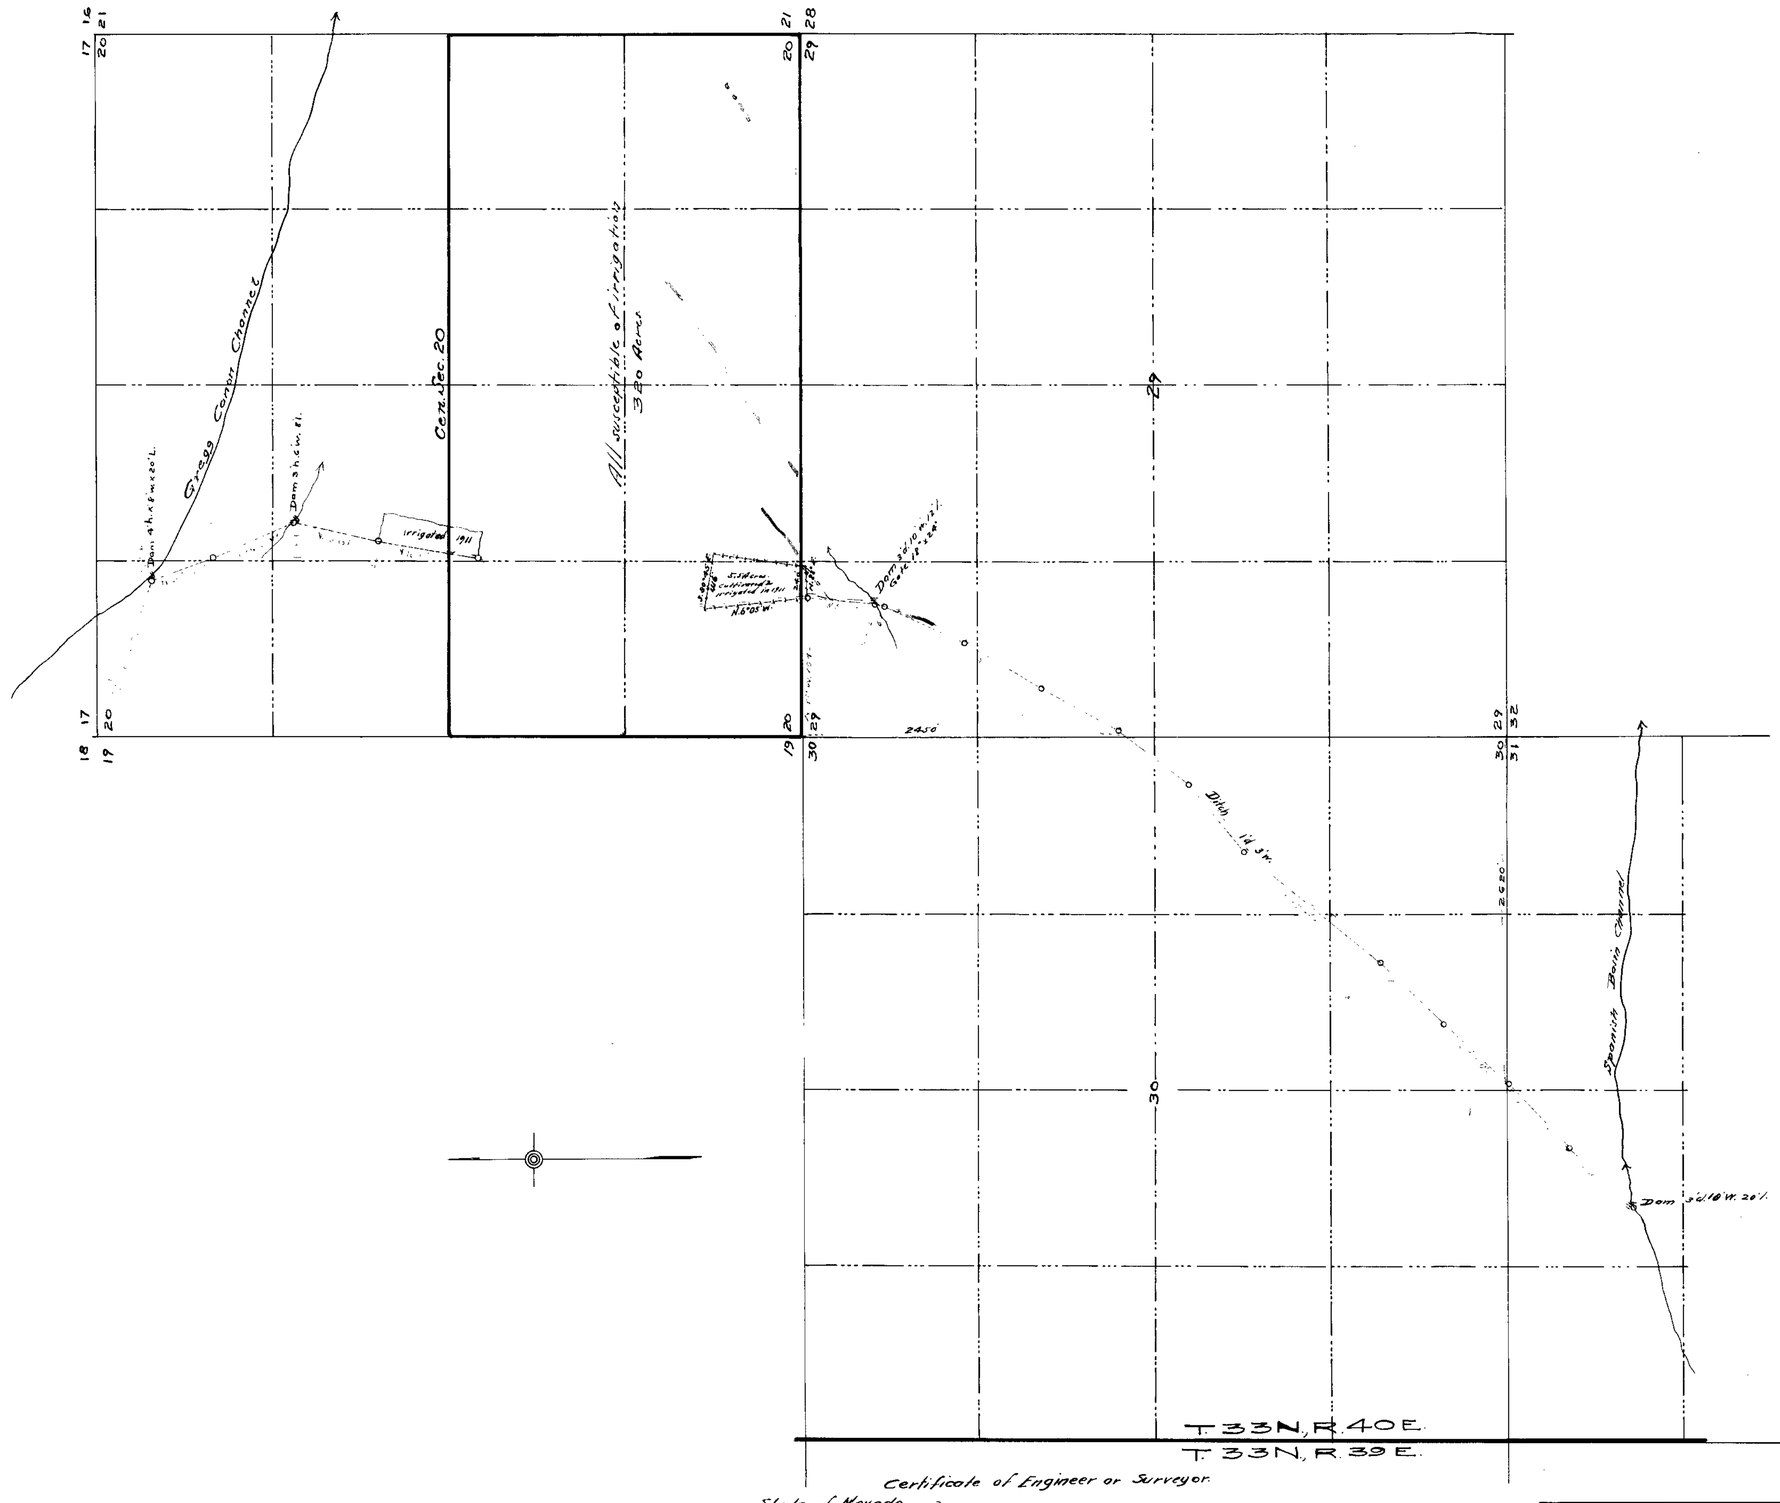

Certificate of Engineer or Surveyor.

State of Nevada
County of Humboldt } ss

I, Horace H. Sheldon of Winnemucca, County of Humboldt, State of Nevada, hereby certify that the above map is a true and accurate plat of Nellie M. Lamb and Benjamin Thalheimer's irrigation works (as proposed), as taken from the field notes of a survey made by me on December 27-28, 1911 and at the instance of Nellie M. Lamb and 1895; that it represents the works described in Permit No 1894 together with the location of streams and ditches in the immediate vicinity.

Horace H. Sheldon
County Surveyor.

PLAT
OF THE
SYSTEM OF IRRIGATION
OF
Nellie M. Lamb & Benj. Thalheimer
UNDER
PERMIT No 1894 & 5
Jan. 1912 Scale 1" = 600'

1894-1895