Section	Subdivison	Township	Range	Cultivated acreage	Description of Culture	Date of first culture
29-30		45 N.	54 E.	91.16 89 acres	Tymothy hay.	
				1.76 2 acres	Oats	

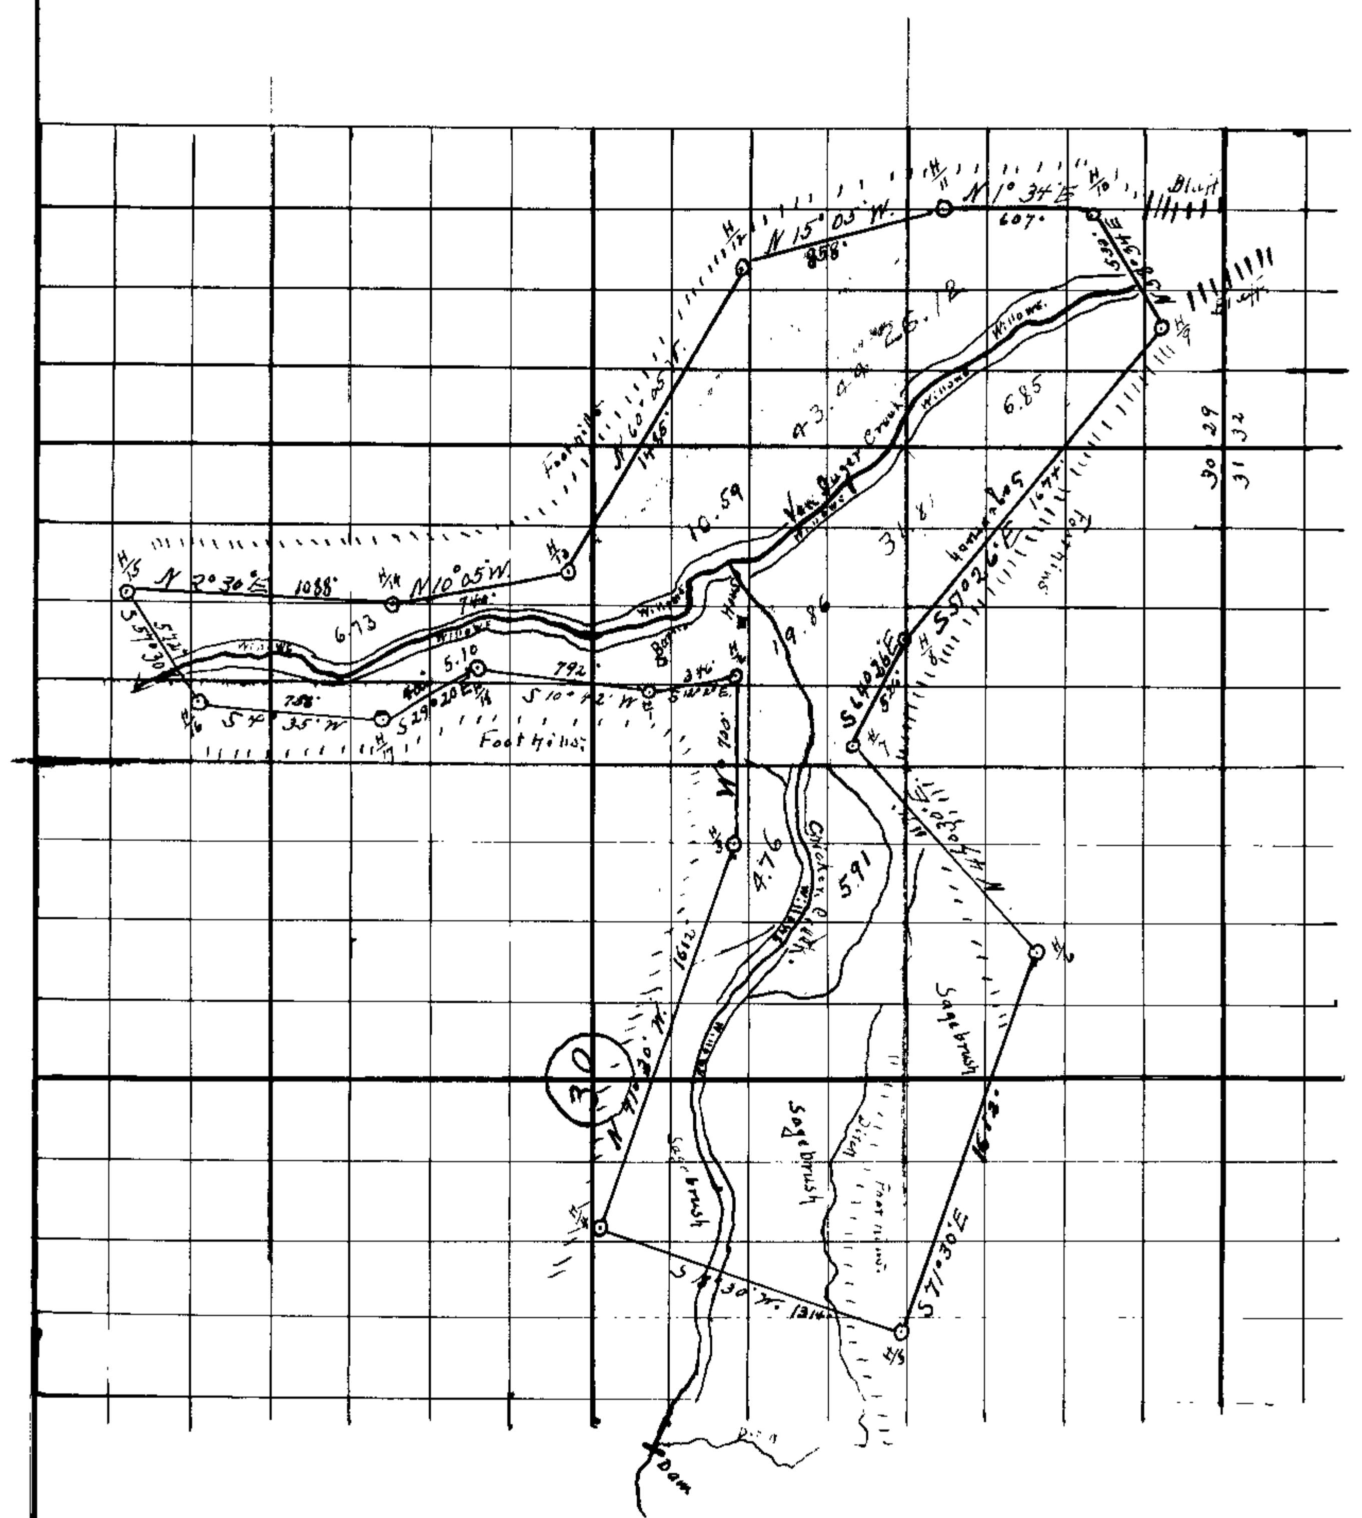

State of Nevada, } ss. Joseph R. Paleni.
County of Elko. } "Water" Chicken Creek.

Paul Schulze, being first duly sworn, deposes and says that the above map is a true and accurate plot of the lands irrigated by Joseph R. Paleni as taken from the field notes of a survey made by me completed on the 13th day of May 1912.

That the map and survey were made at the instance of Joseph R. Paleni, owner of said lands and that it truly represents the irrigated lands of said Joseph R. Paleni.

Paul Schulze
Surveyor.

Subscribed and sworn before me this 15th day of May 1912
W D Plunkett, Notary Public.

STATE OF NEVADA, } ss.
COUNTY OF ELKO, }

I, Fred C. Voigt, County Clerk and Ex-officio Clerk of the District Court of the State of Nevada in and for the County of Elko, do hereby certify that W. D. Plunkett before whom the annexed Instrument was ~~made and~~ executed, and who has thereunto subscribed his name was at the time of so doing a Notary Public in and for the said Elko County, duly qualified, sworn and acting, and that his signature thereunto is genuine. ~~I further certify that the said is made and executed according to the Laws of the State of Nevada.~~

IN WITNESS WHEREOF, I have signed my name and affixed my seal of the District Court of said Elko County this 8th day of June A. D. 1912.

FRED C. VOIGHT, Clerk
By H. C. [signature] Deput.

FREE PRESS PRINT

1916