T. 6. N. — R. 56. E. Mt. Diablo B. & M.

Section 36

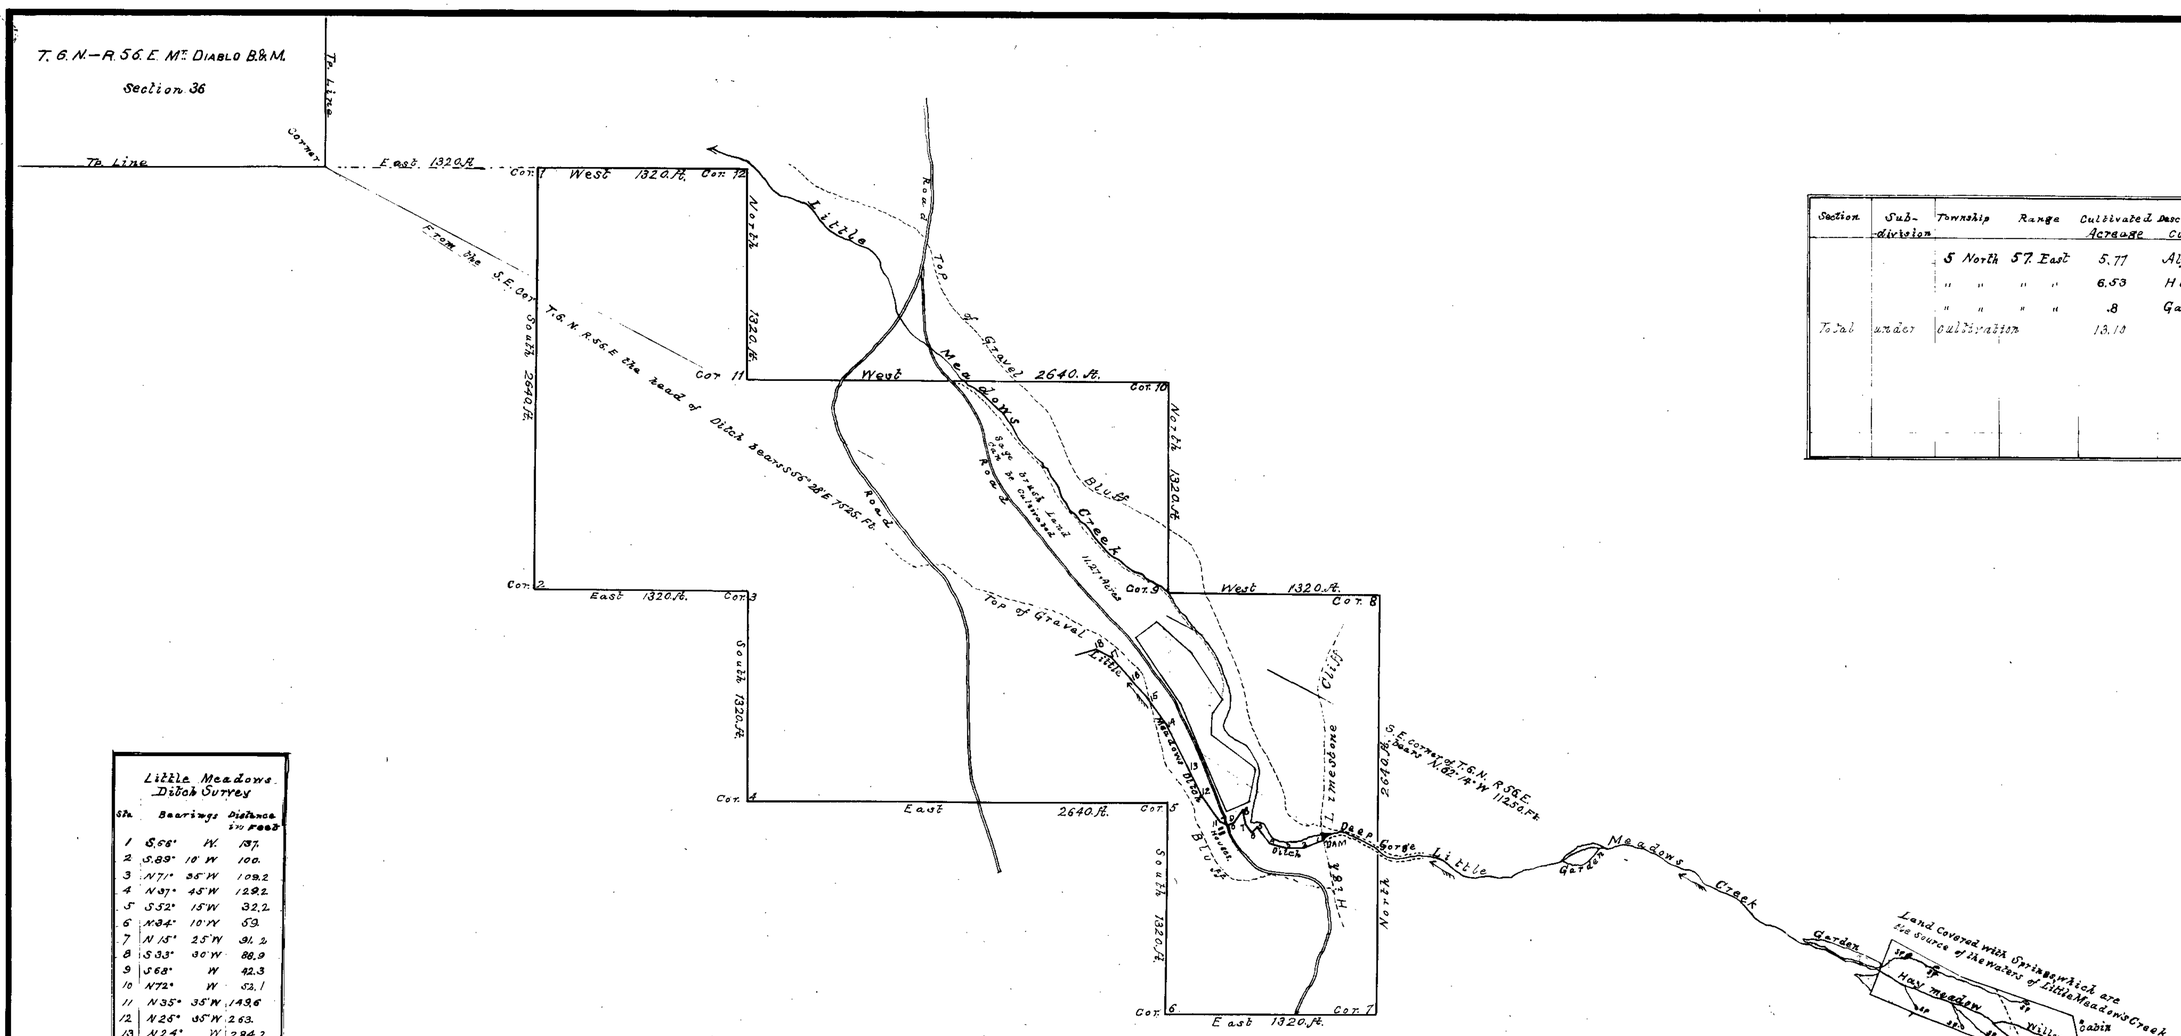

Section	Sub-division	Township	Range	Cultivated Acreage	Description of Culture	Date of first Culture
		5 North	57 East	5.77	Alfalfa	
		" "	" "	6.53	Hay	
		" "	" "	.8	Garden	
Total	under	cultivation		13.10		

Little Meadows Ditch Survey			
Stn.	Bearings		Distance in Feet
1	S.66°	W.	137.
2	S.89°	10' W	100.
3	N71°	35' W	109.2
4	N37°	45' W	129.2
5	S52°	15' W	32.2
6	N34°	10' W	59.
7	N 15°	25' W	91.2
8	S33°	30' W	88.9
9	S68°	W	42.3
10	N72°	W	52.1
11	N35°	35' W	149.6
12	N25°	35' W	263.
13	N24°	W	284.2
14	N36°	5' W	174.5
15	N40°	30' W	190.2
16	N43°	W	185.2
17	N53°	50' W	90.
18	S74°	W	82.

T. 5. N. R. 57. E. Mt. Diablo B. & M.
UNSURVEYED.

STATE OF NEVADA,
County of White Pine } ss.

John W. Brown, being first duly sworn, deposes and says that the above map is a true and accurate plat of the lands irrigated by W. H. Grant as taken from the field notes of a survey made by me, and completed on the 17th day of Sept 1914. The map and survey were made at the instance of W. H. Grant, owner of said lands, and that it truly represents the irrigated lands of said W. H. Grant. John W. Brown.

Subscribed and sworn to before me, this 11th day of Nov. 1914.
A. B. Wilson
Notary Public, in and for the County of.

PERMIT No. 1936.
MAP OF W. H. GRANT'S LAND,
AND
IRRIGATING DITCH,
ON
LITTLE MEADOWS CREEK.
NYE COUNTY, NEVADA.
SCALE 500 FT. TO ONE INCH.

255 Bk. 3 12-12-14.
for 0.131 c.f.s.

1936