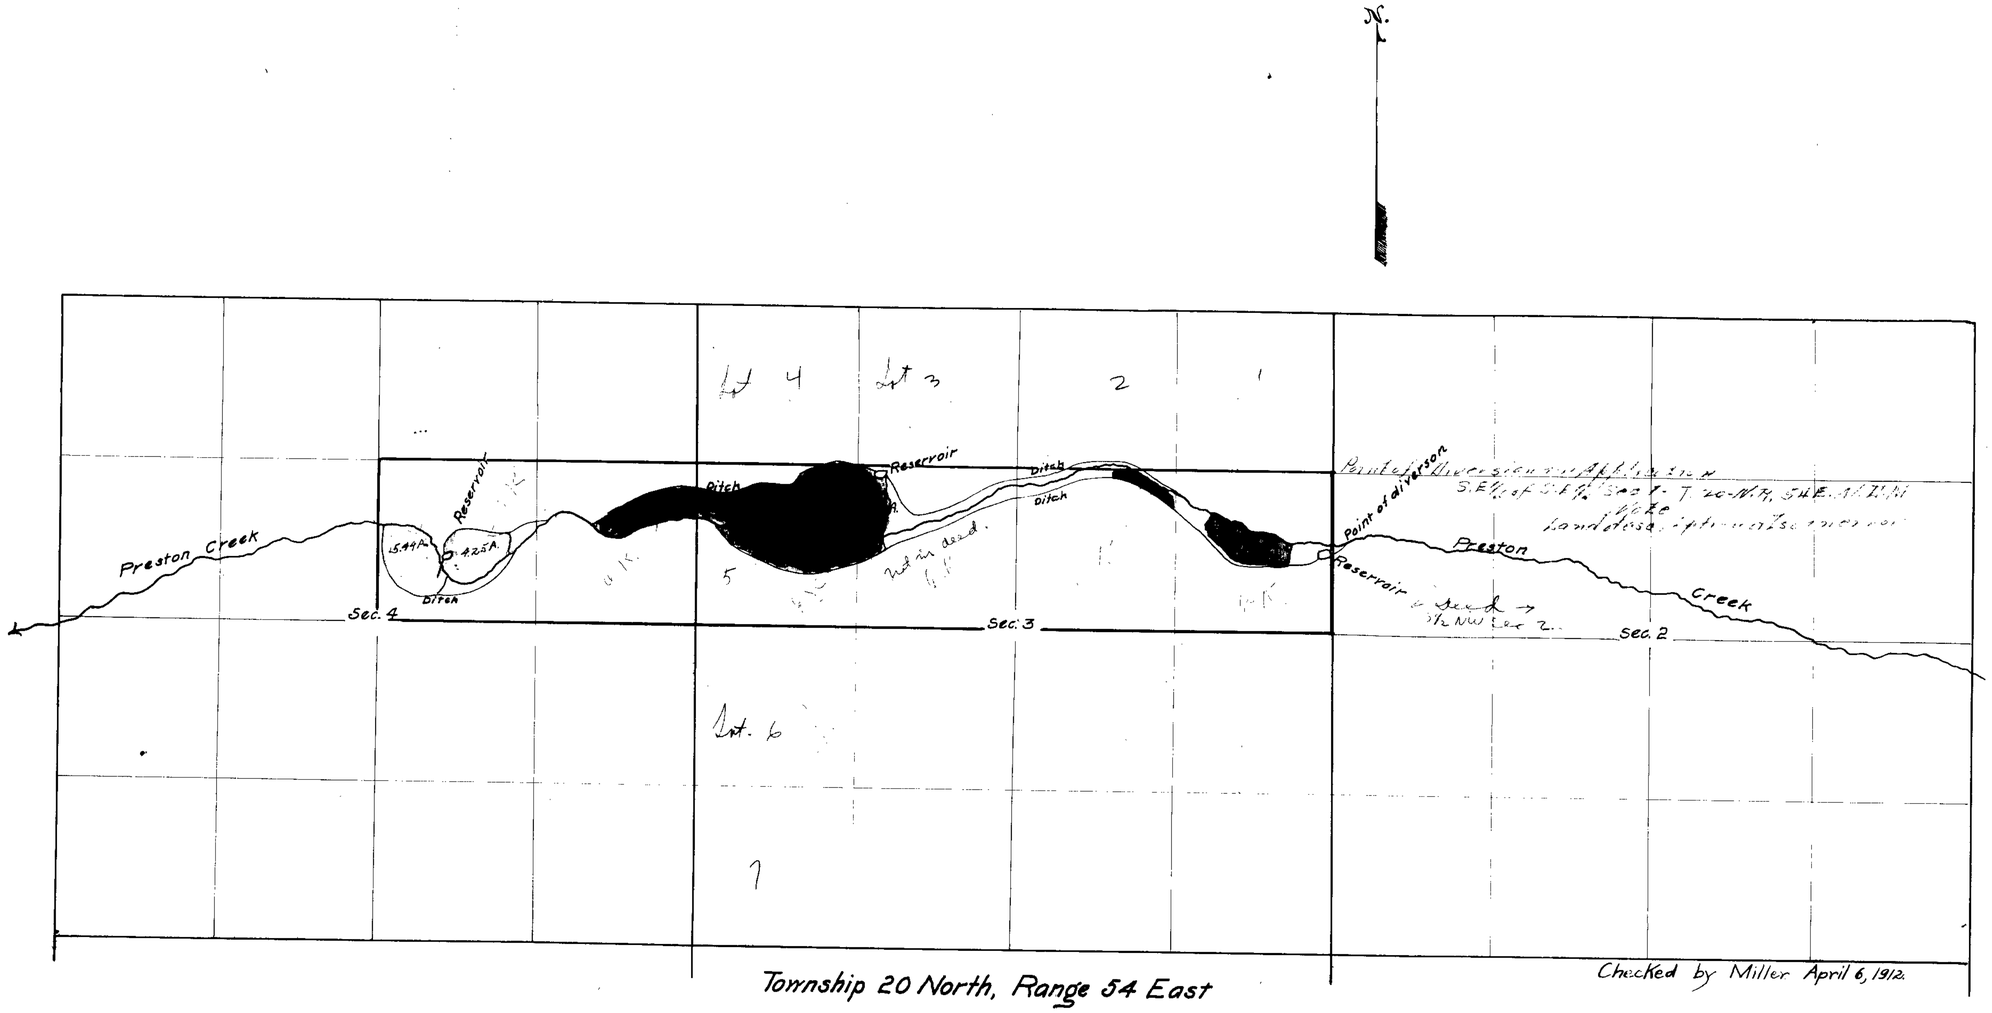

5.44
4.25
4.42
1.921
3.74
1.02
.43
42.16

Scale: 8 inches = 1 mile

Lands and Water Rights -
Deeded to Maria Minoletti
on Sept. 18-1911.

Application of
GIUDITTA MATTEI
PRESTON CREEK
Eureka County
NEVADA

STATE of NEVADA }
County of Eureka } ss.

I, Geo. S. Nickerson, of Sacramento, Cal., hereby certify that the above map is a true and accurate plat of the Giuditta Mattei irrigation works as taken from the field notes of a survey made by me on Jan. 31, 1912, and at the instance of Mary Minoletti, successor to said Giuditta Mattei: that it represents the works described in Application No. 1937, together with the location of streams and ditches in the immediate vicinity.

Geo. S. Nickerson Surveyor.

FILED
MAR 20 1912

43 BK 3 8-17-12.
for 0.43 c.f.s.

APPLICATION No. 1937

1937