Sec	Sub-division	Township	Range	Cultivated Acreage	Discription of culture	Date first
17	SW¼ SW¼	12	62			
18	SE¼ SE¼	12	62			
19	NE¼ NE¼	12	62			
20	NW¼ NW¼	12	62			

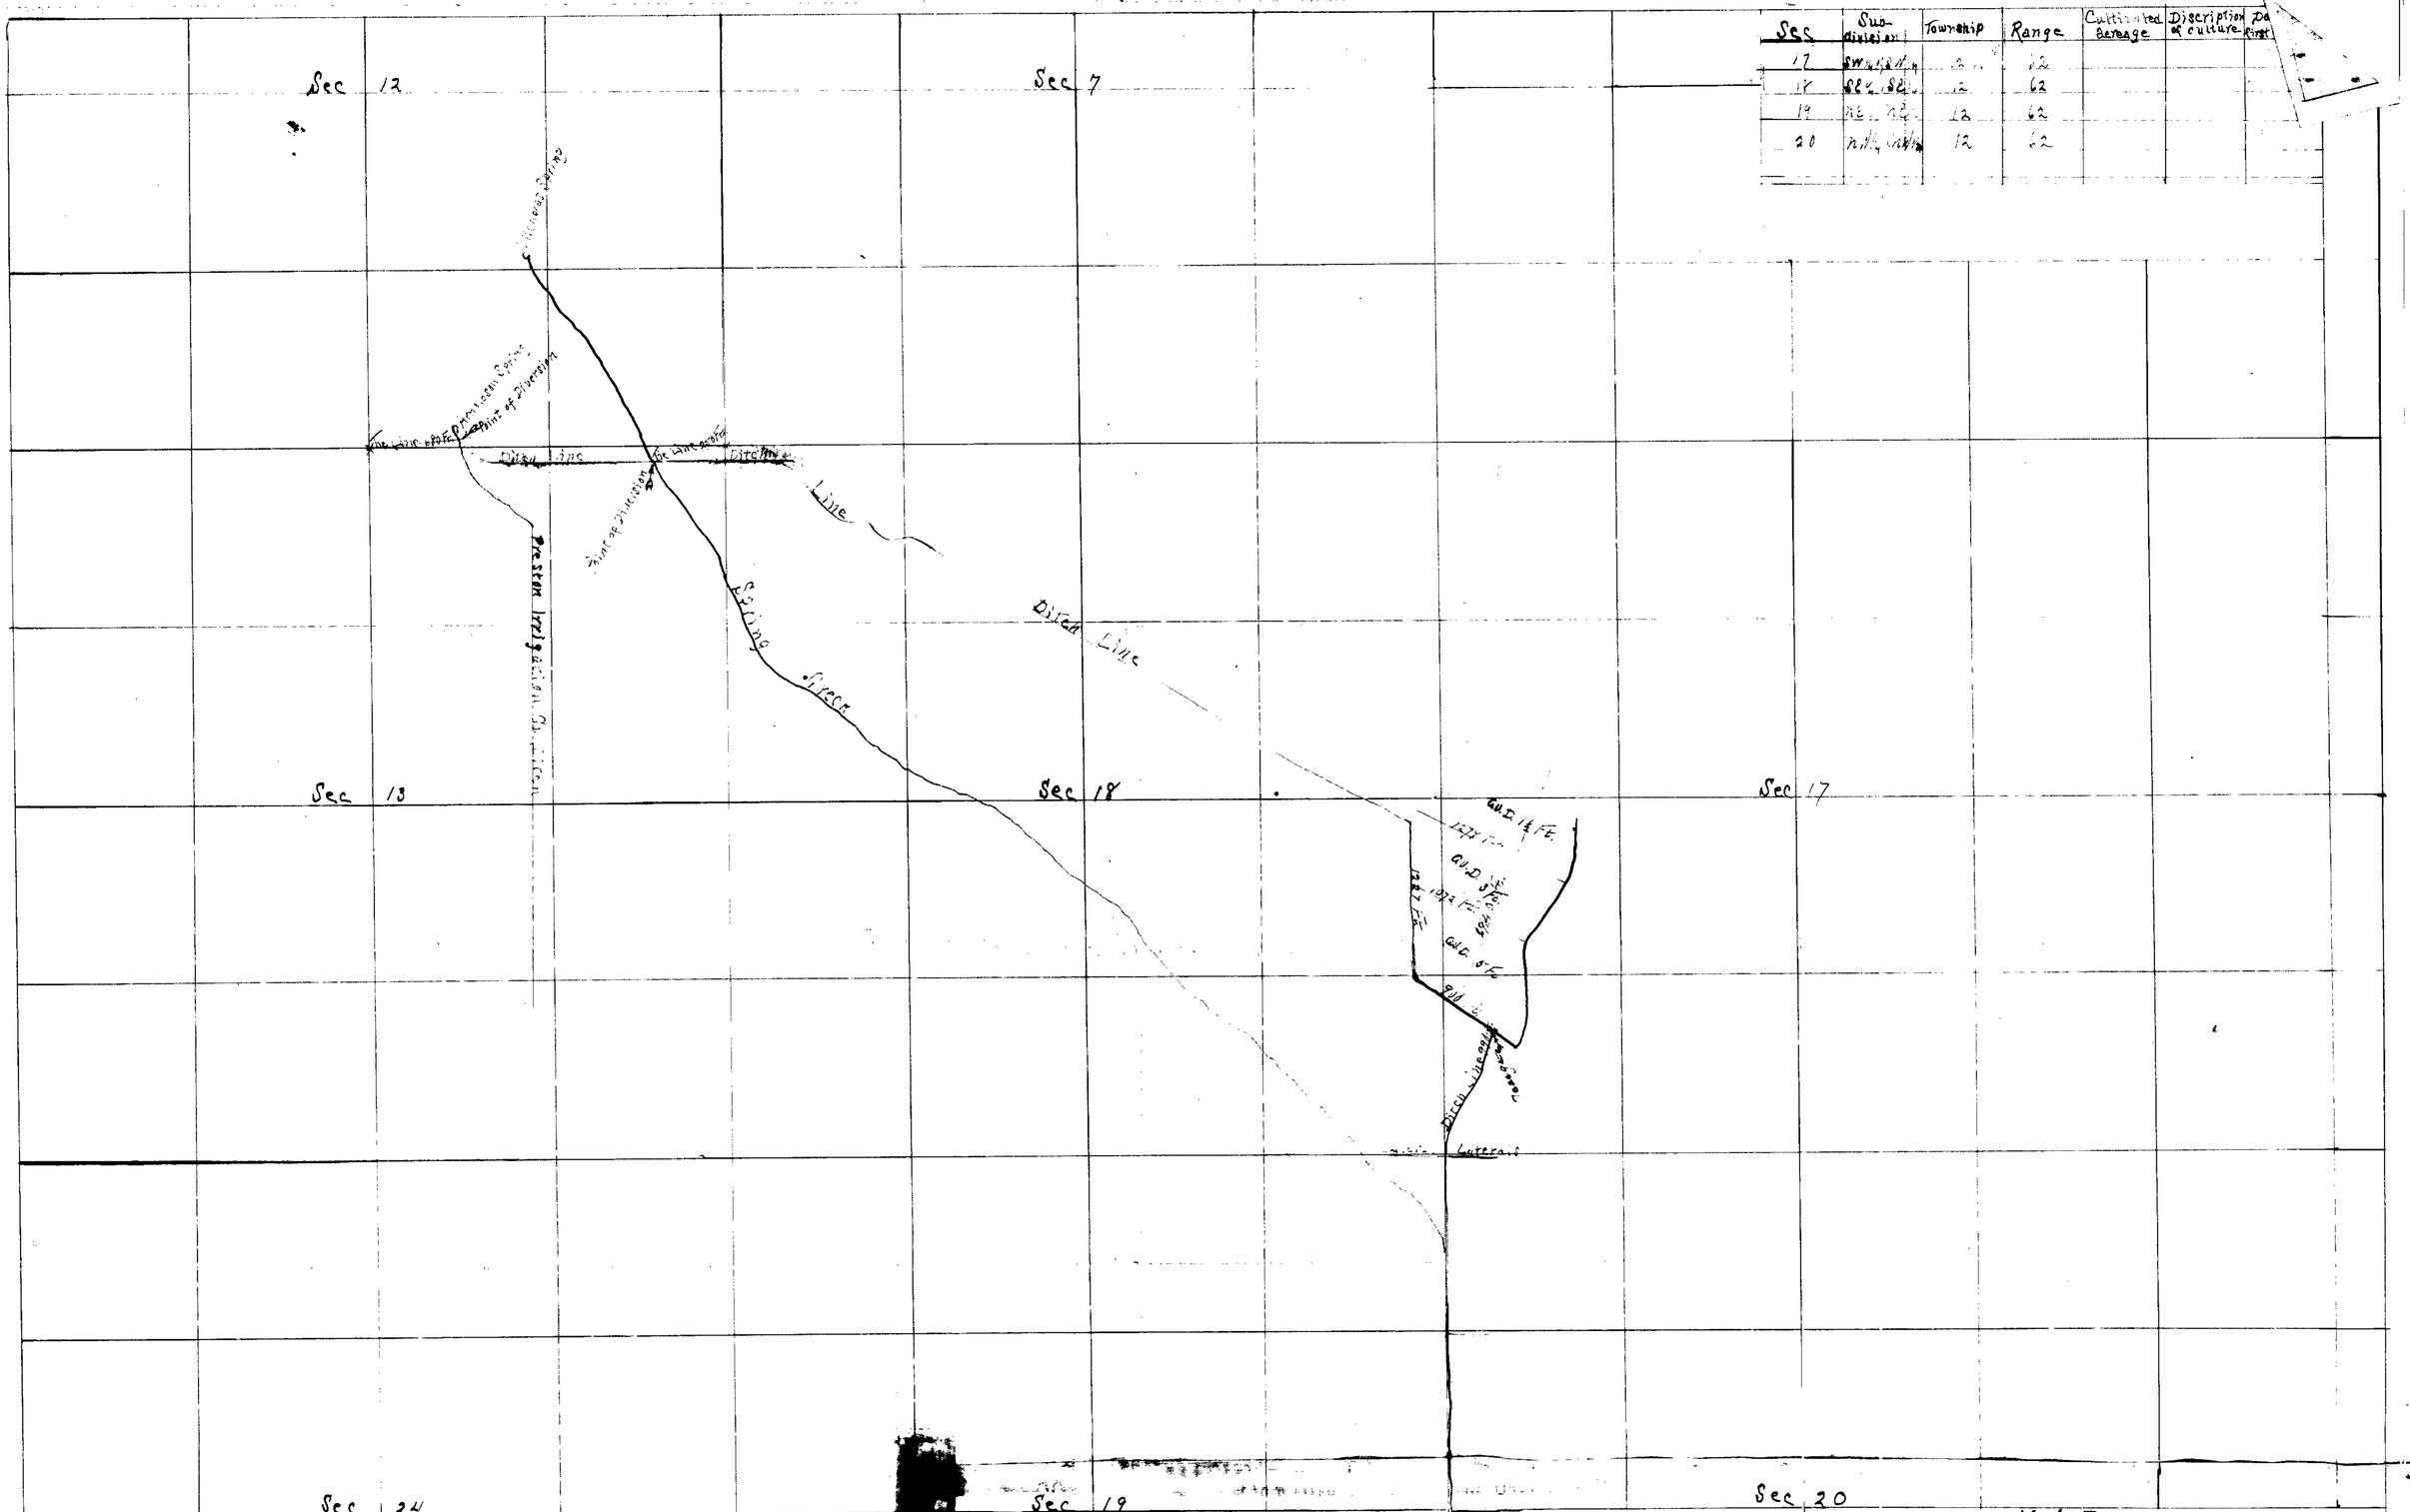

STATE OF NEVADA } ss.
County of White Pine

HYRUM WHITLOCK, being first duly sworn, deposes and says that the above map is a true and accurate plat of the lands irrigated or to be irrigated and the irrigation works of W. A. VANCE, as taken from the field notes of a survey made by me on the 2 day of Nov., 1911.

That the map and survey were made at the instance of Wm. A. VANCE; that it represents the works described in Application No 1942, together with the location of streams and ditches in the immediate vicinity.

Subscribed and sworn to before me, Hyrum Whitlock Surveyor.
this day of Dec. 1911.

Henry Behrmann
Notary Public, in and for White Pine Co., Nevada.

MAP
OF
WILLIAM A. VANCE RESERVOIR
PROPOSED UNDER PERMIT
No 1942

FILED
JAN 10 1912
STATE ENGINEER'S OFFICE

Scale—600 Ft—1 inch