STATE OF NEVADA, }
} ss.
COUNTY OF WASHOE. }

I, Arthur P. Mack, do hereby certify that the attached map of the Selinite Springs, Water Appropriation No. *1943*, showing improvements of the springs, is compiled from data obtained by himself by an actual survey on the ground at the instance of L. [illegible] Henderson, Claimant. Also that the survey and map are true and correct.

Subscribed and sworn to before me this *19th* day of *December*, [illegible].

*Arthur P Mack*

*Dewitt C Turner*
Notary Public in and for the County of Washoe, State of Nevada.
My Commission expires *March 14*, 1914.

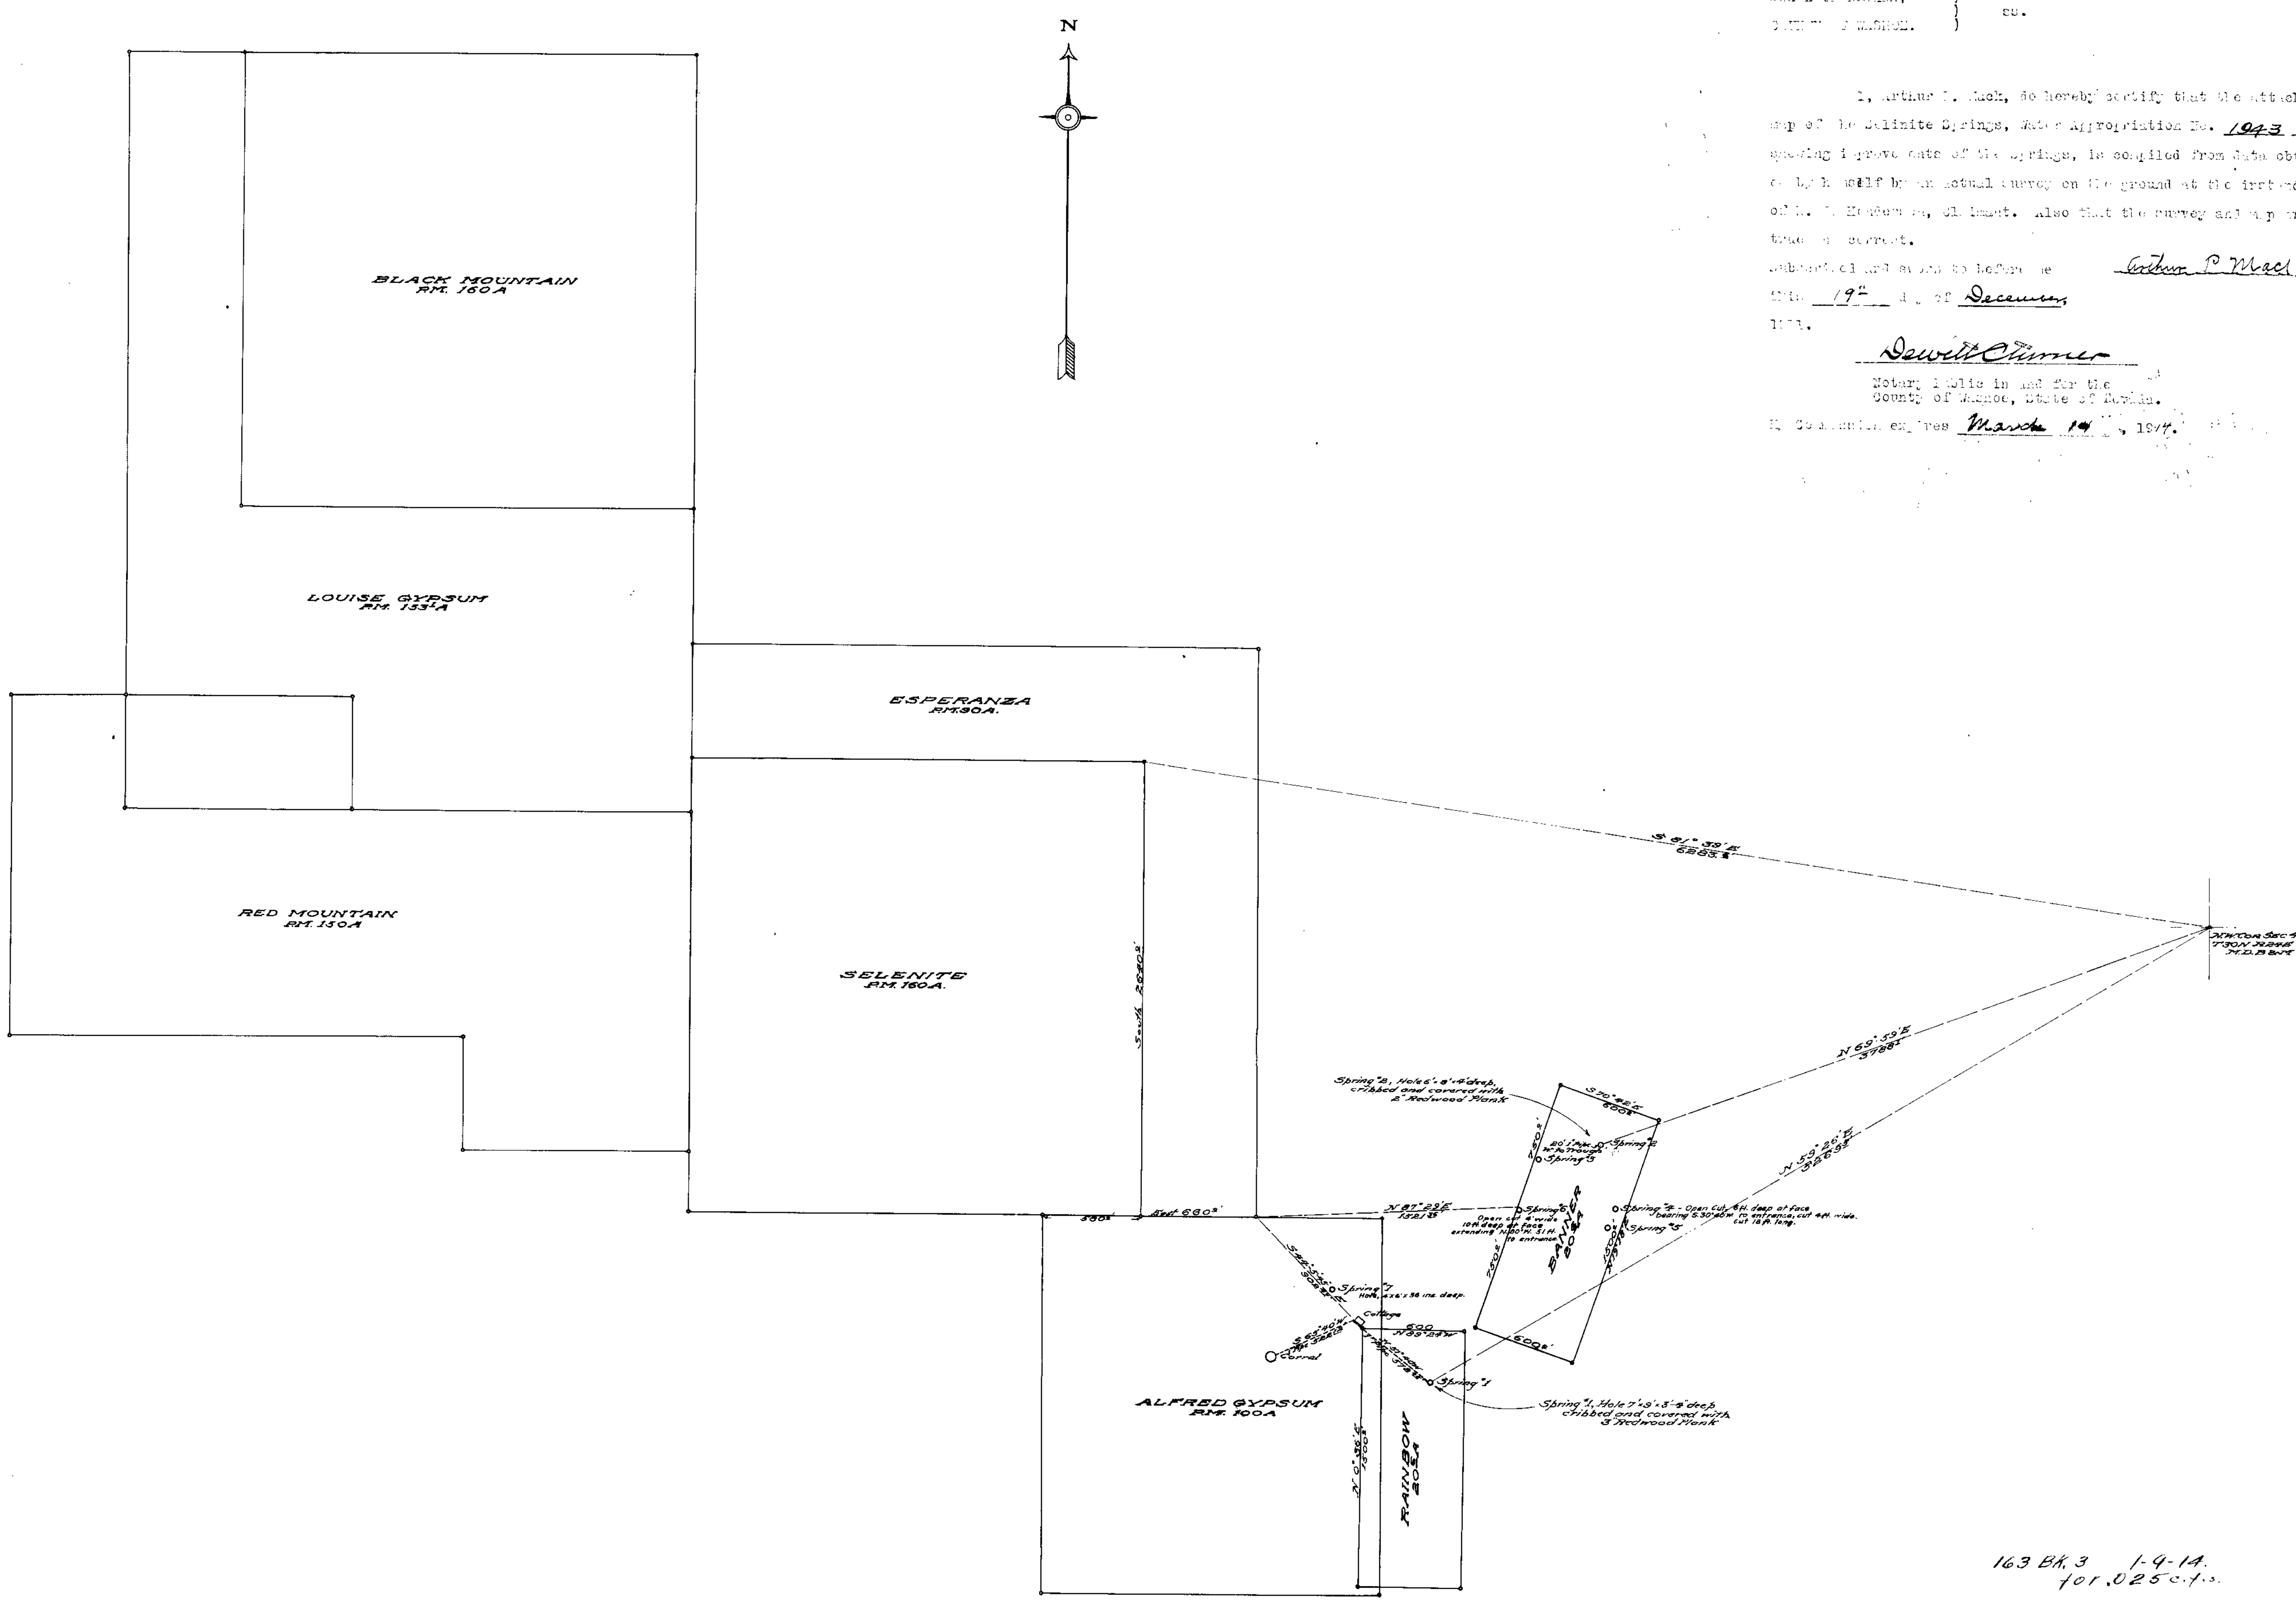


*163 BK. 3 1-9-14.*
*for .025 c.f.s.*

PLAT SHOWING
WATER APPROPRIATION
IN
T30N, R24E, M.D.B.&M.
AS PROPOSED IN APPLICATION NO 1943
SCALE: 1" = 500'

*1943*