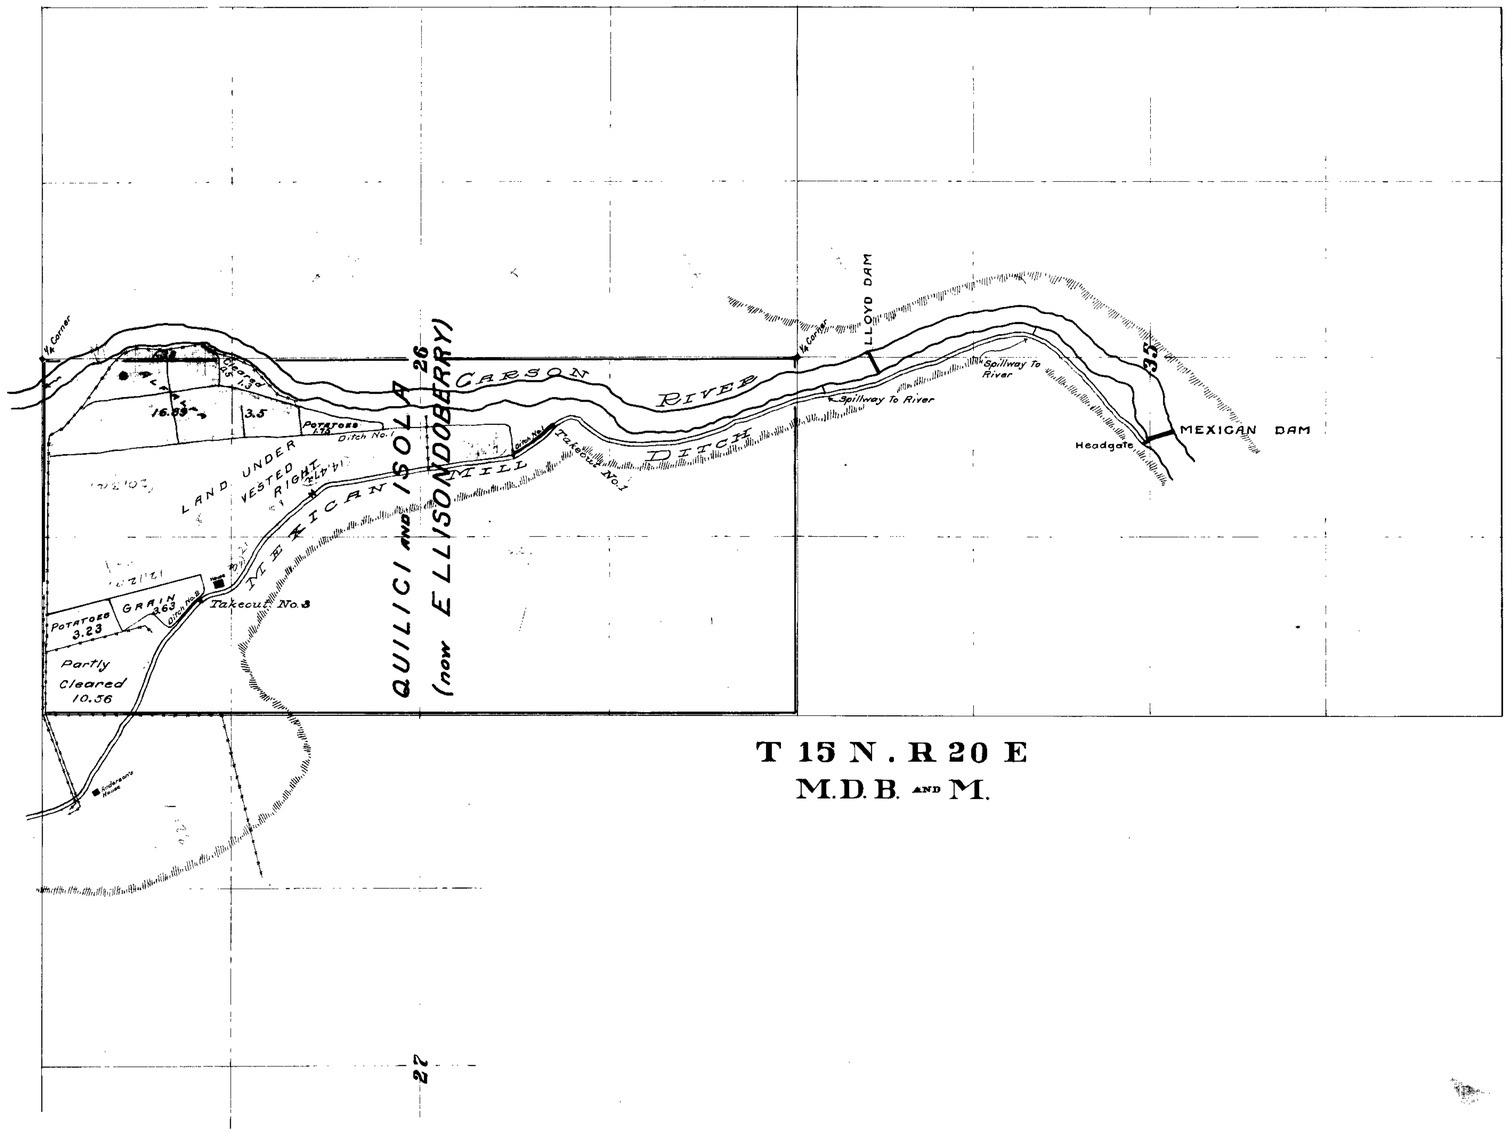

T 15 N. R 20 E
M.D.B. AND M.

STATE OF NEVADA
COUNTY OF ORMSBY } S.S.

I, H. M. Payne, being first duly sworn, depose and say that this map is a true and accurate plat of the lands irrigated by the respective owners whose names appear on same, as taken from the field notes of a survey made by me and completed on the 18th. day of November, 1917, and that the map and survey truly represents the irrigated lands of said appropriators.

H. M. Payne
Surveyor.

Subscribed and sworn to before me this 26th. day of Nov, 1917.

W. D. Wright
Notary public in and for Ormsby County, Nevada.

FILED
NOV 26 1917
STATE ENGINEER'S OFFICE

LANDS
IRRIGATED
AND
PROPOSED TO BE IRRIGATED
UNDER
PERMIT Nº 1946
BY
QUILICI AND ISOLA (NOW ELLISONDOBERRY).
CARLO MARTINO RAFFETTO,
S. C. ANDERSON, JAMES REGAN,
AND
C. A. AMBROSE
FROM
CARSON RIVER

SCALE:- 600ft. = 1in.

SHEET NO. 1

1946-1

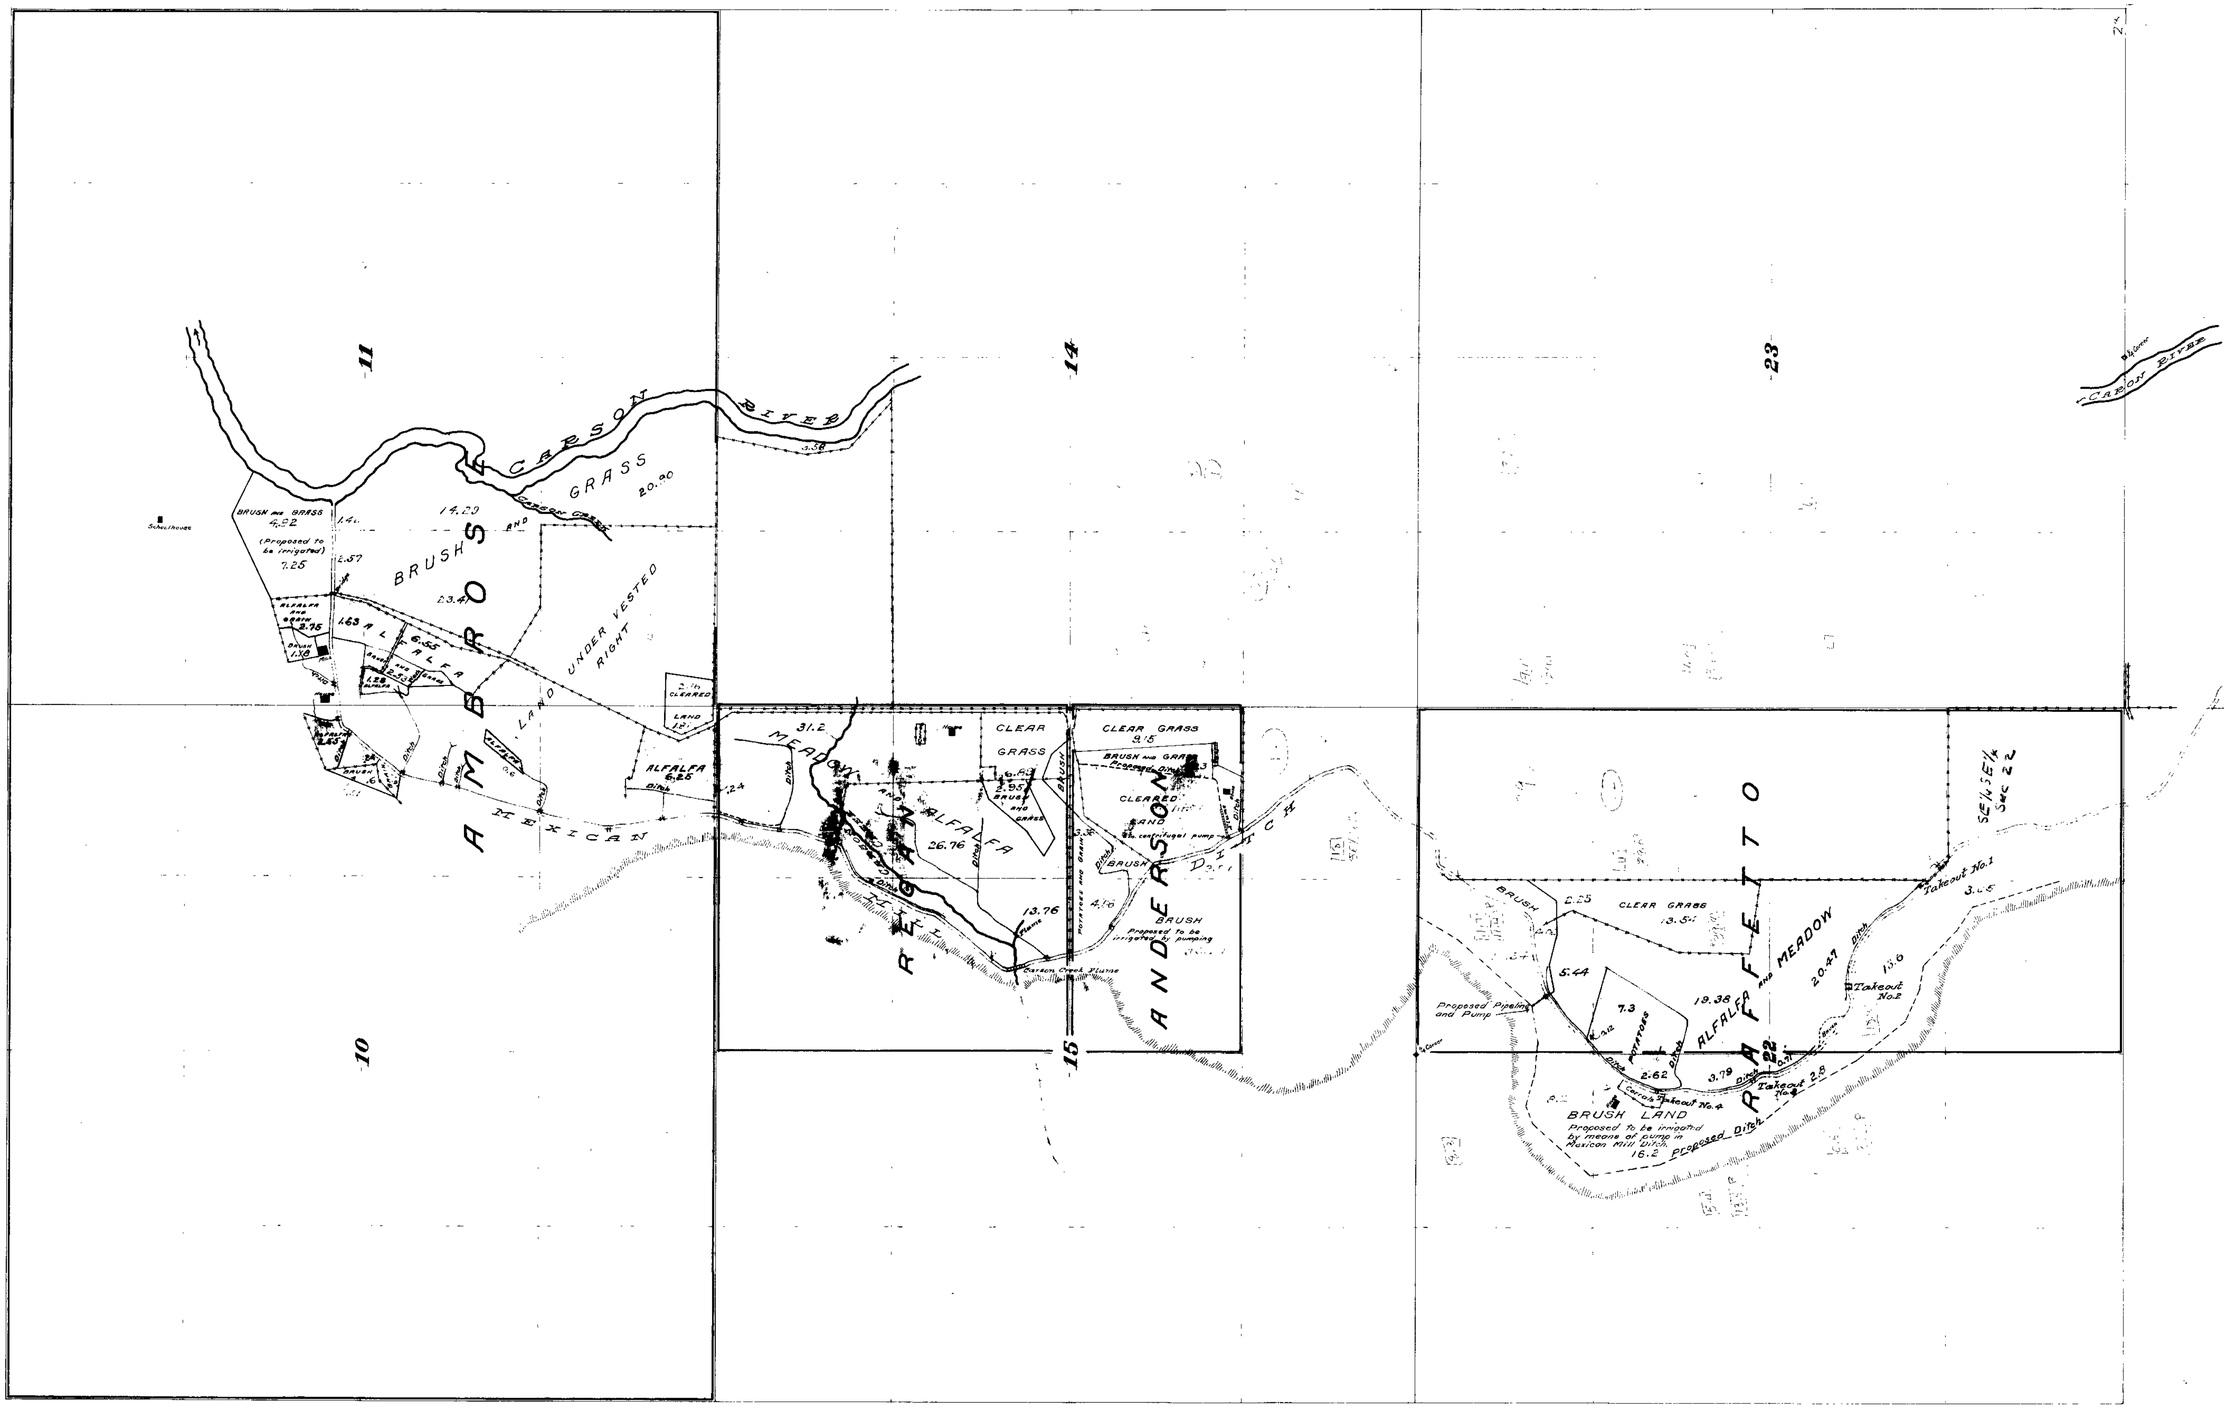

T 15 N . R 20 E
M.D.B. AND M.

SHEET NO. 2

1946-