SECTION	SUB DIVISION	TOWNSHIP	RANGE	CULTIVATED	DISCRIPTION OF CULTURE	
28	SE¼SE¼	31 N	59 E			
[illegible]	NW¼NW¼	31 N	59 E			

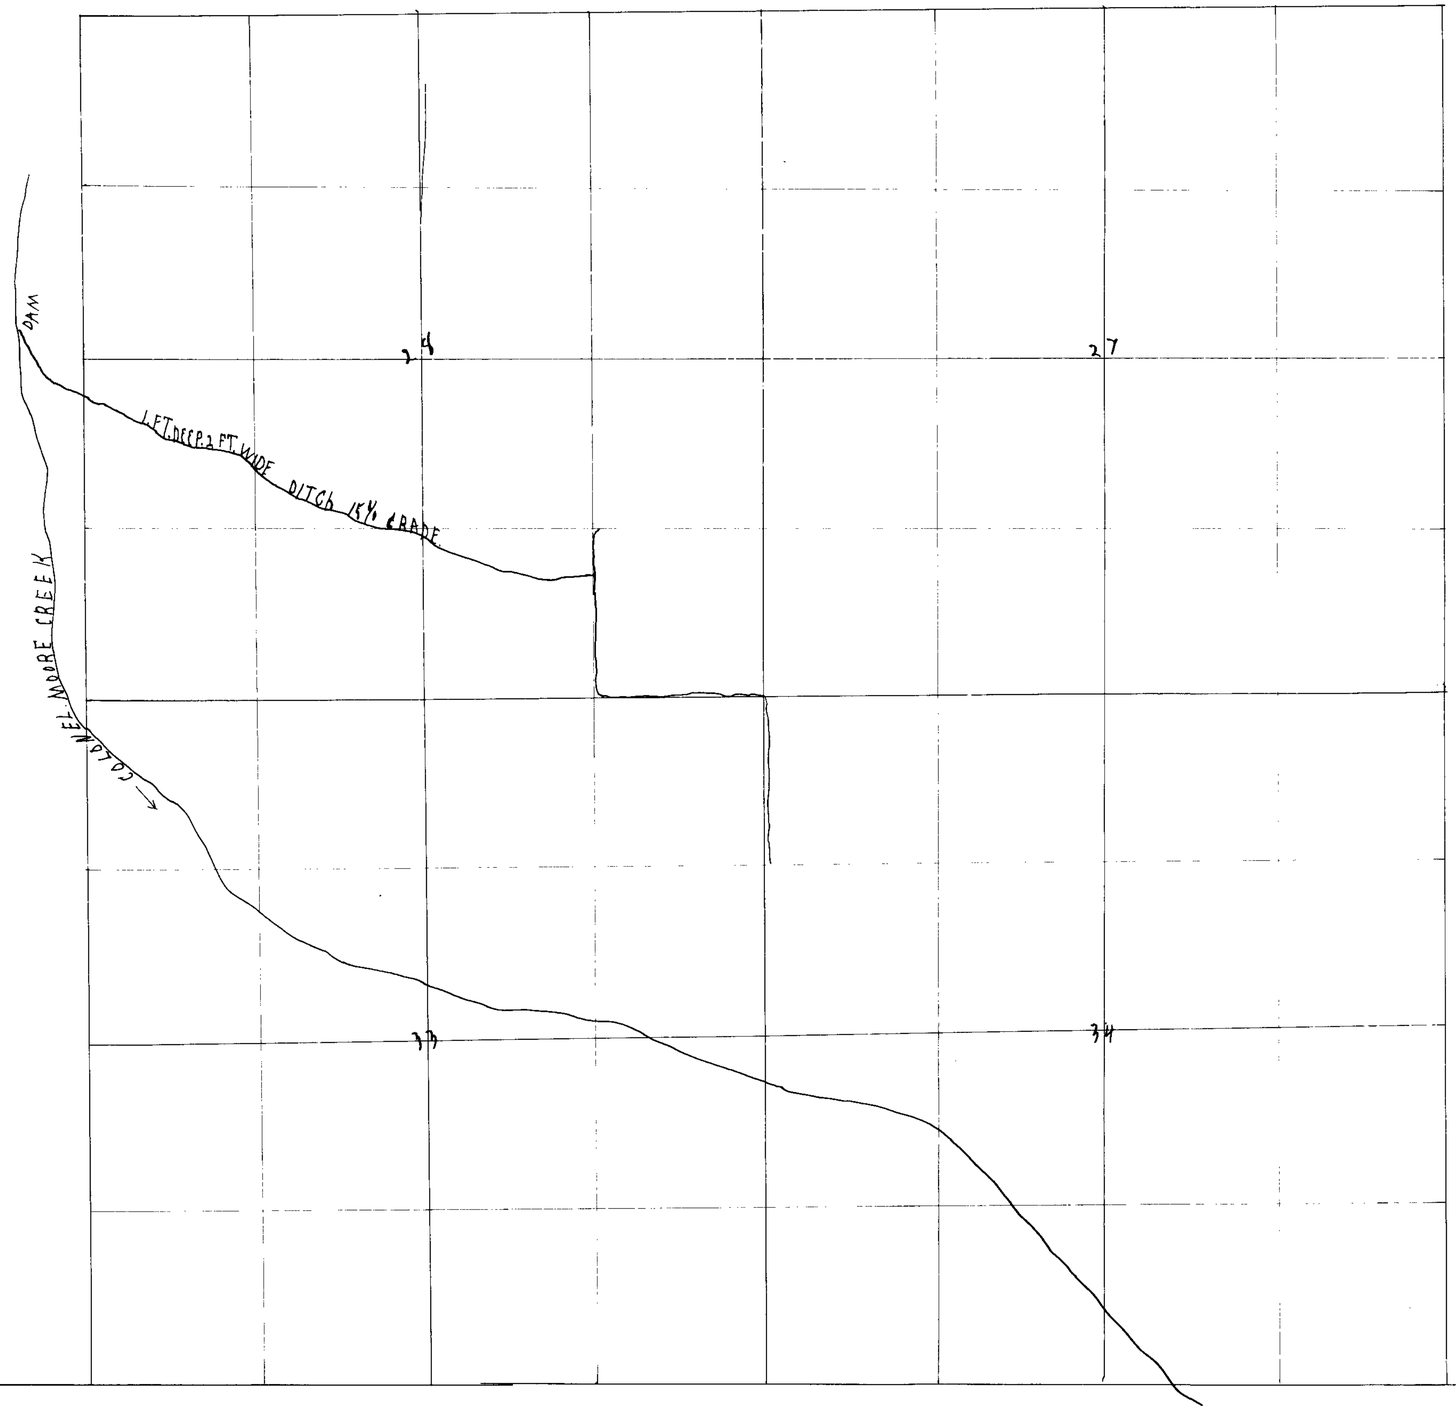

VAR 18° 15"

PHILIP H. SHARP. OWNER OF LAND.
WATER DIVERTED FROM COLONEL MOORE CREEK, STATE OF NEVADA, COUNTY OF ELKO.
I, PHILIP H. SHARP, BEING DULY SWORN DEPOSES AND SAYS THAT THE ABOVE MAP IS TRUE AND ACCURATE. PLAT OF THE LAND IRRIGATED BY ME AS TAKEN FROM FIELD NOTES OF A SURVEY MADE BY ME, COMPLETED ON THE 18 DAY OF MAY 1914. THAT THE MAP AND SURVEY WERE MADE AT THE INSTANCE OF PHILIP H. SHARP, OWNER OF SAID LANDS AND THAT IT TRULY REPRESENTS THE LAND IRRIGATED OF SAID PHILIP H. SHARP.

SURVEYOR — Philip H Sharp
SUBSCRIBED AND SWORN TO BY ME THIS 19th DAY OF JUNE 1914. [illegible]
NOTARY PUBLIC IN AND FOR ELKO COUNTY, NEV.

1947