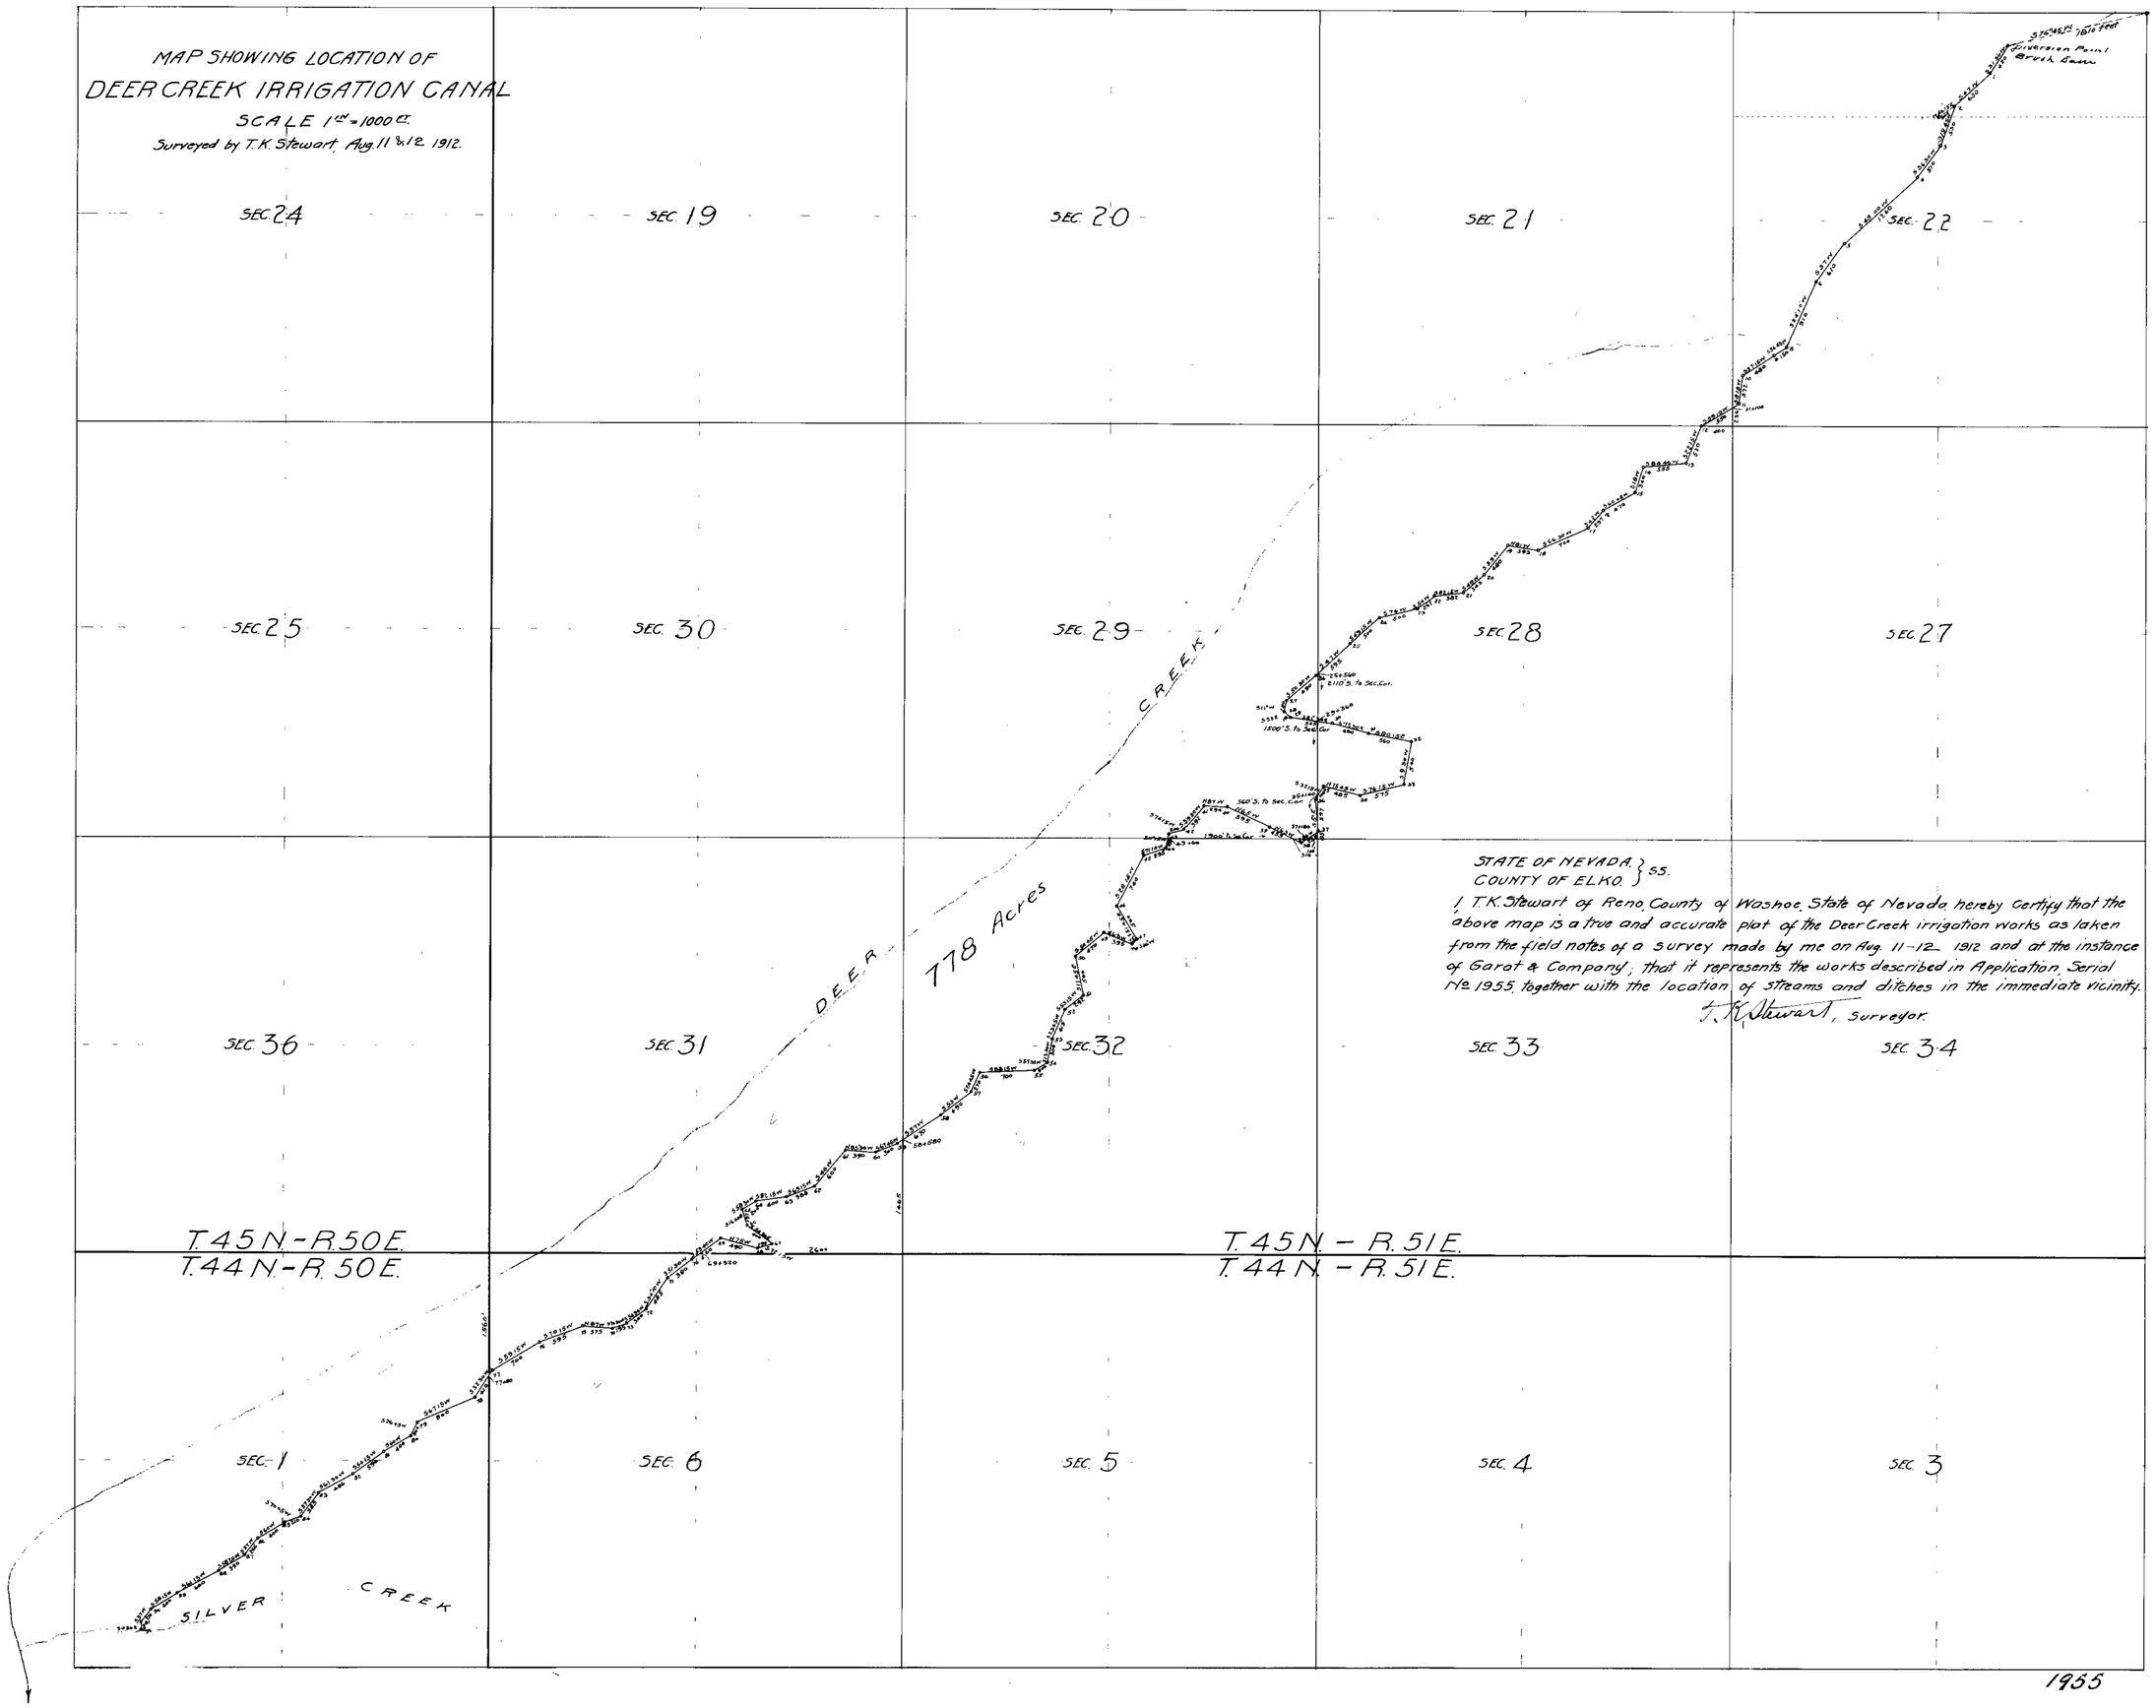
MAP SHOWING LOCATION OF
DEER CREEK IRRIGATION CANAL
SCALE 1 in = 1000 ft.
Surveyed by T.K. Stewart, Aug. 11 & 12. 1912.
SEC. 24
SEC. 19
SEC. 20
SEC. 21
SEC. 22
Diversion Point Creek Dam
SEC. 25
SEC. 30
SEC. 29
SEC. 28
SEC. 27
CREEK
DEER
778 Acres
SEC. 36
SEC. 31
SEC. 32
SEC. 33
SEC. 34
T.45N.-R.50E.
T.44N.-R.50E.
T.45N. - R.51E.
T.44N. - R.51E.
SEC. 1
SEC. 6
SEC. 5
SEC. 4
SEC. 3
SILVER
CREEK
STATE OF NEVADA } SS.
COUNTY OF ELKO. }
I, T.K. Stewart of Reno, County of Washoe, State of Nevada, hereby certify that the above map is a true and accurate plat of the Deer Creek irrigation works as taken from the field notes of a survey made by me on Aug. 11-12 1912 and at the instance of Garot & Company; that it represents the works described in Application, Serial No. 1955, together with the location of streams and ditches in the immediate vicinity.
T.K. Stewart, Surveyor.

1955