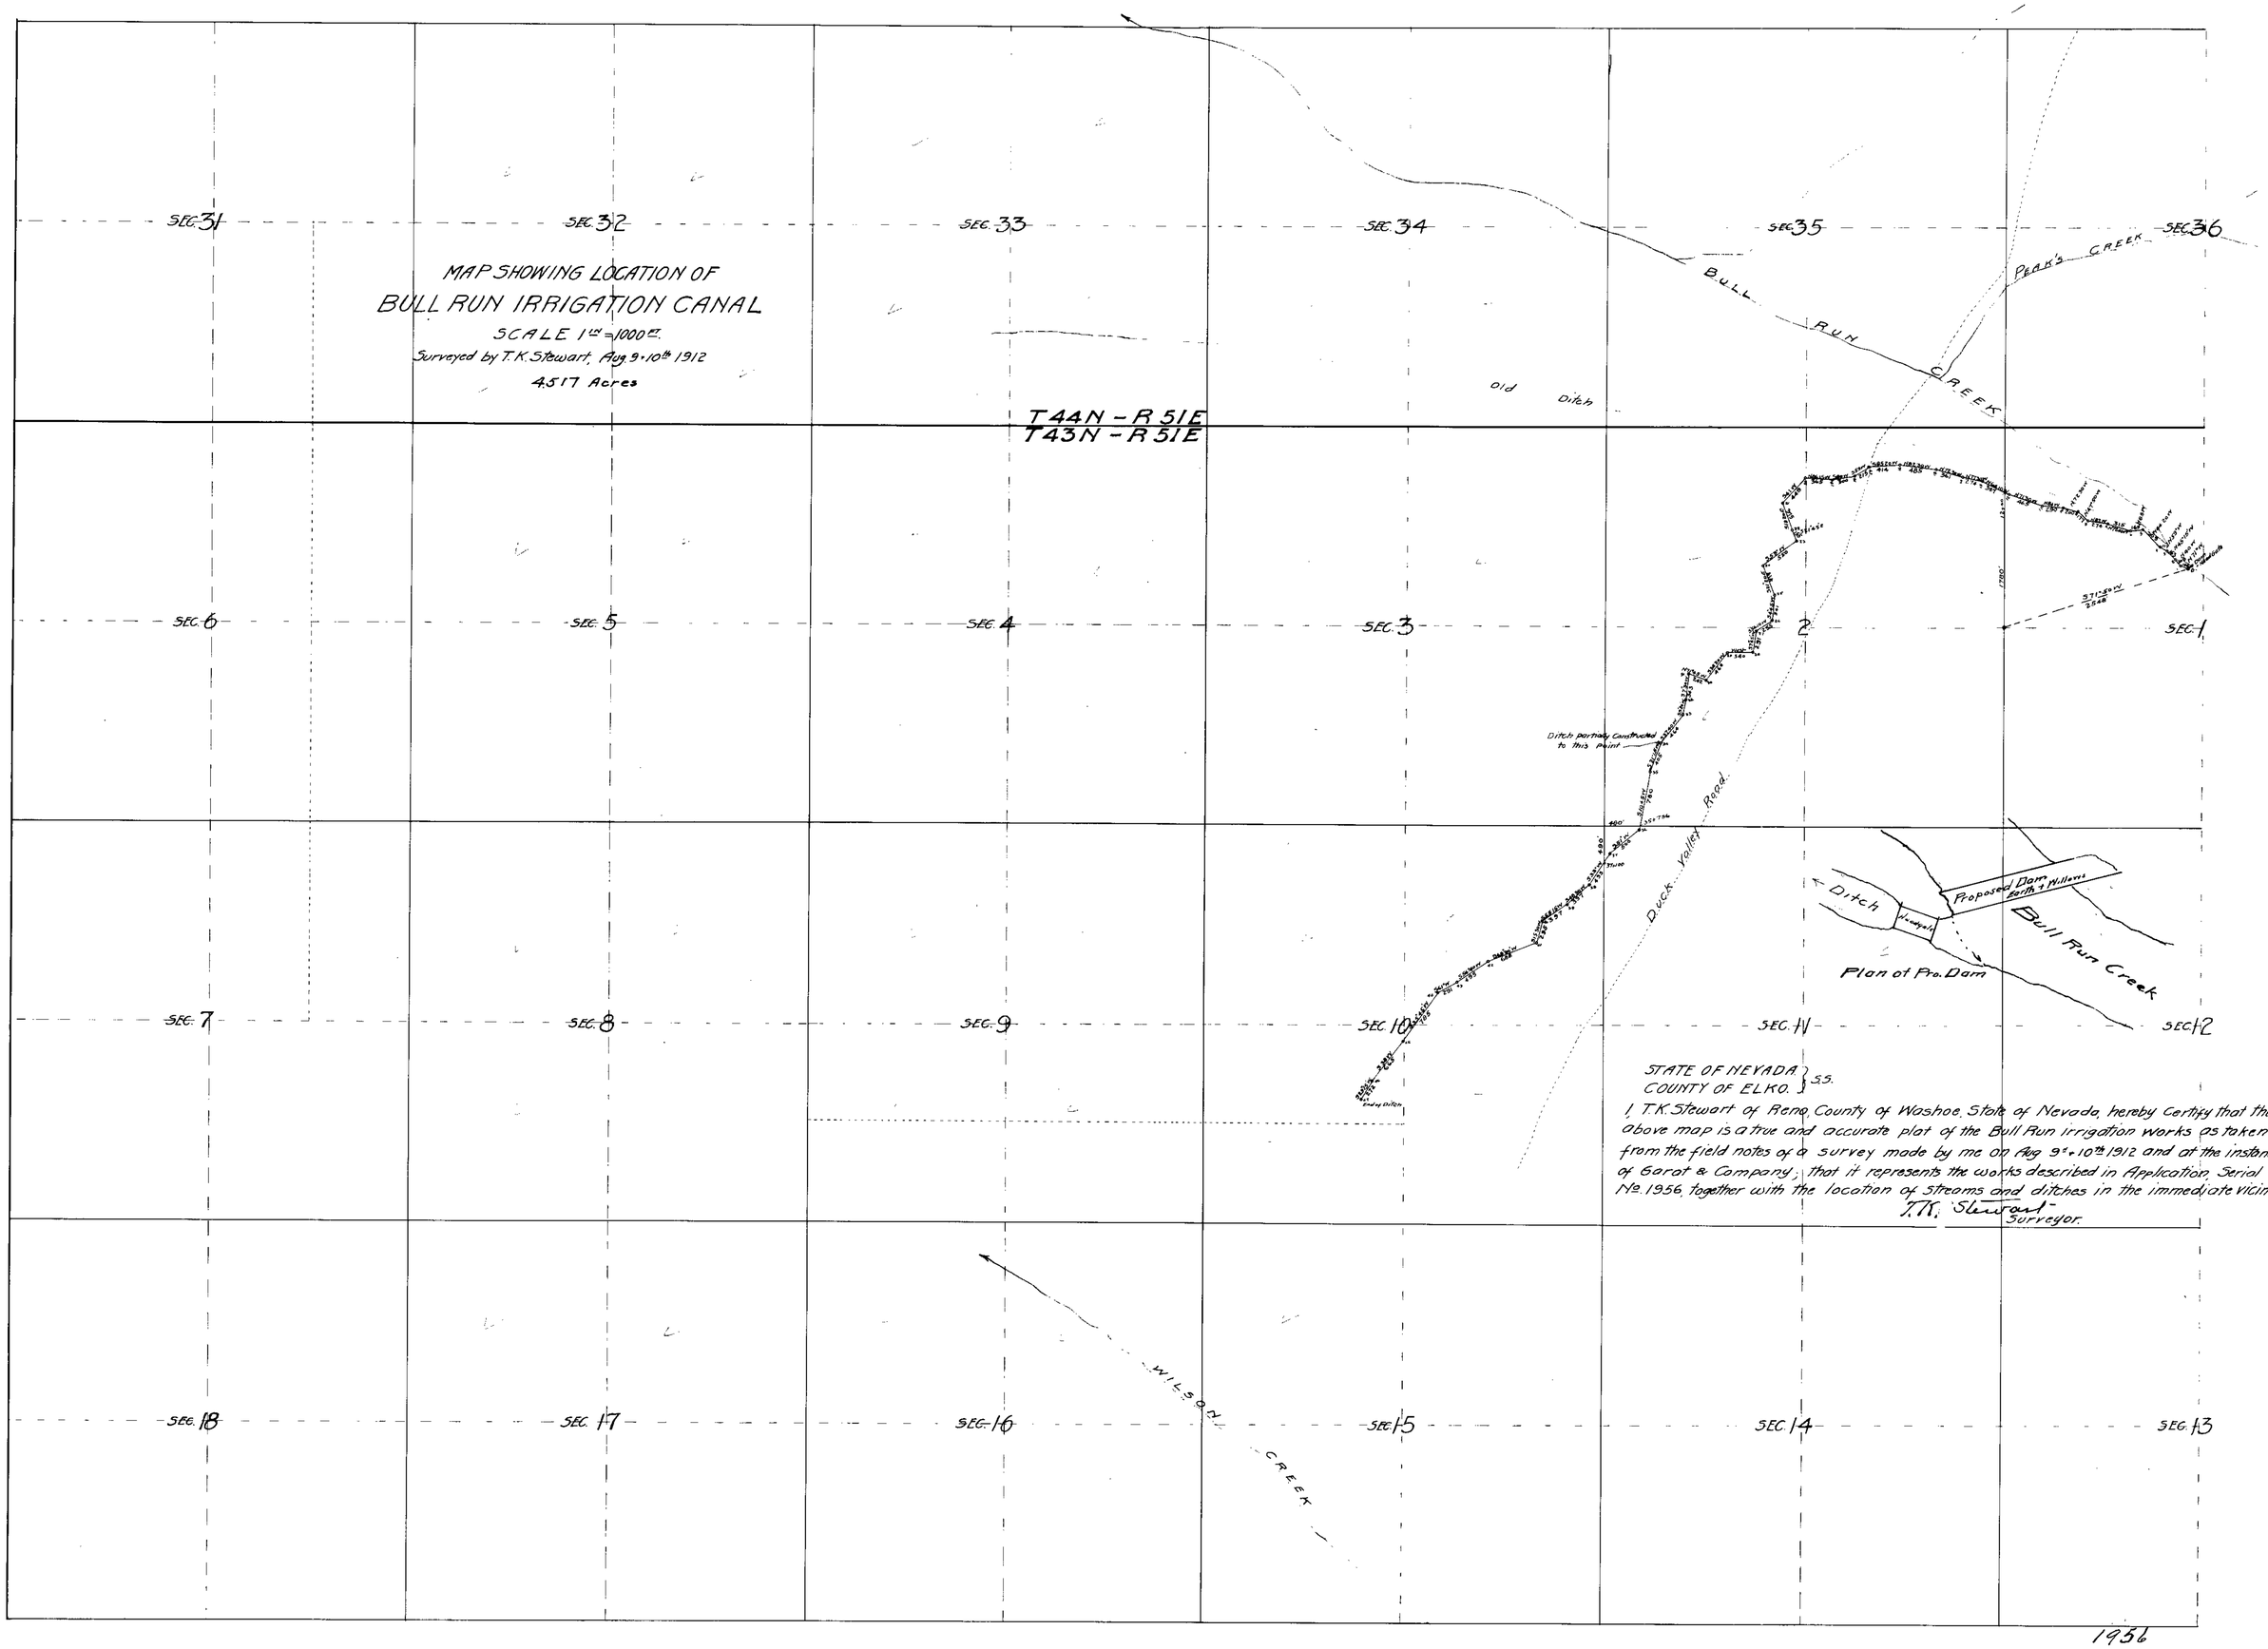
MAP SHOWING LOCATION OF
BULL RUN IRRIGATION CANAL
SCALE 1" = 1000 ft.
Surveyed by T.K. Stewart, Aug 9-10th 1912
4.517 Acres
T44N - R51E
T43N - R51E
SEC. 31
SEC. 32
SEC. 33
SEC. 34
SEC. 35
SEC. 36
SEC. 6
SEC. 5
SEC. 4
SEC. 3
SEC. 2
SEC. 1
SEC. 7
SEC. 8
SEC. 9
SEC. 10
SEC. 11
SEC. 12
SEC. 18
SEC. 17
SEC. 16
SEC. 15
SEC. 14
SEC. 13
BULL RUN CREEK
PEAK'S CREEK
Old Ditch
Ditch partly Constructed to this Point
Duck Valley Road
Ditch
Proposed Dam Earth + Willows
Bull Run Creek
Plan of Pro. Dam
WILSON CREEK
STATE OF NEVADA } S.S.
COUNTY OF ELKO. }
I, T.K. Stewart of Reno, County of Washoe, State of Nevada, hereby Certify that the above map is a true and accurate plat of the Bull Run irrigation Works as taken from the field notes of a survey made by me on Aug 9th + 10th 1912 and at the instance of Garat & Company; that it represents the works described in Application Serial No. 1956, together with the location of streams and ditches in the immediate vicinity.
T.K. Stewart
Surveyor.

1956