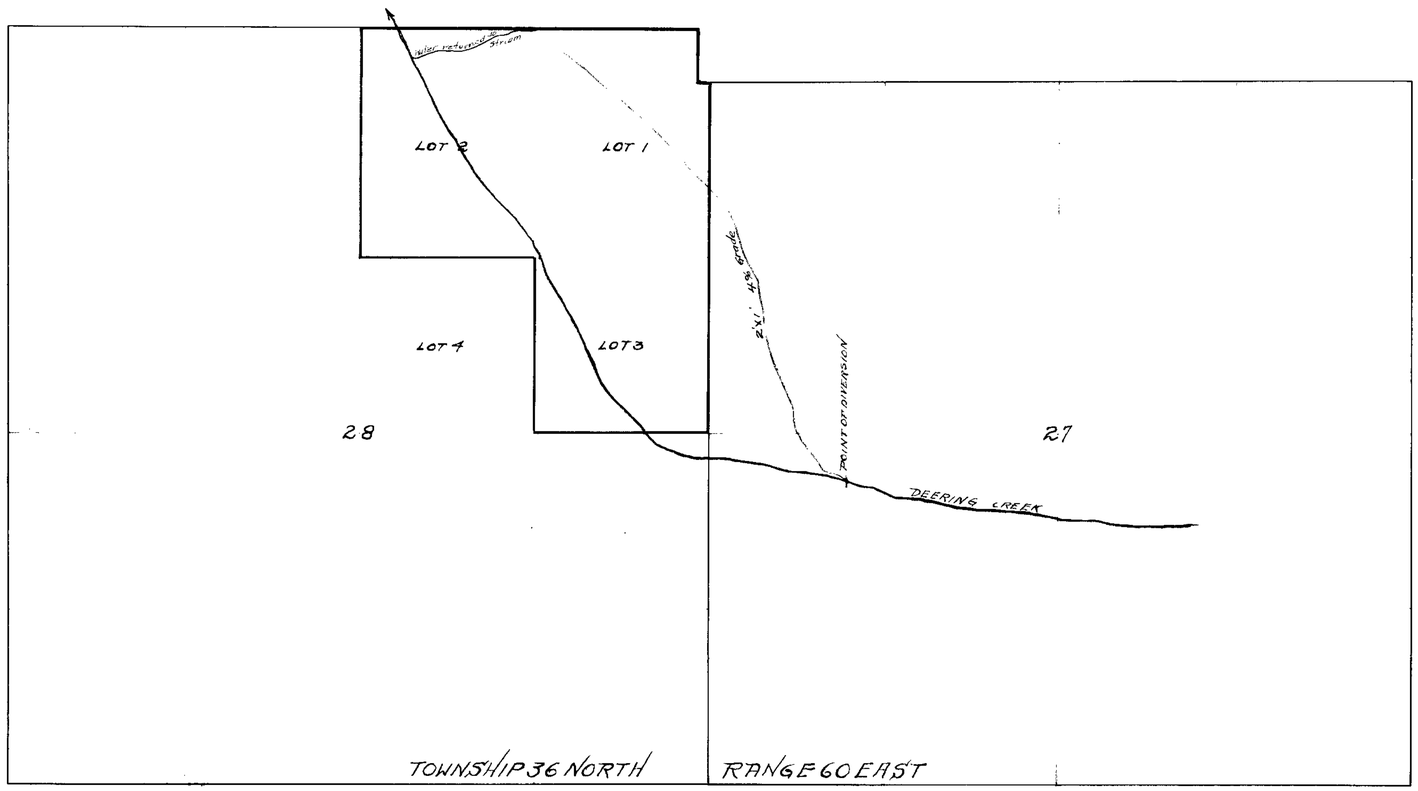

MAP
— OF —
PERMIT NO. 1969
— HELD BY —
WILLIAM L. PAUL.

THE WATERS OF DEERING CREEK ARE TO BE USED UNDER THIS PERMIT

—SCALE 600 FT = ONE INCH—

STATE OF NEVADA }
COUNTY OF ELKO } SS

F.R. Jacoby being first duly sworn, deposes and says that the above map is a true and accurate plat of the irrigation works as taken from the field notes of a survey made by me completed on the 6th day of October 1916. That such survey was made at the instance of William L. Paul, that the map represents the works described in application No. 1969 together with the location of streams and ditches in the immediate vicinity.

F.R. Jacoby, Surveyor

Subscribed and sworn to before me this the 7th day of October 1916

Phil S. Triplett

Notary Public in and for ELKO County, Nevada.

10

1969