APPLICATION No 1973.						
Section	Subdivision	Township	Range	Cultivated Acreage	Description of Culture	Date of First Culture
10	S½ of SW¼	18 S.	68 E.	70.	Grain	
16	E½ of NE¼ of NE¼	18 S.	68 E.	20	"	
15	W½ of NE¼ of NW¼	18 S.	68 E.	20	"	
9	E½ of S.E.¼	18 S.	68 E.	10	"	

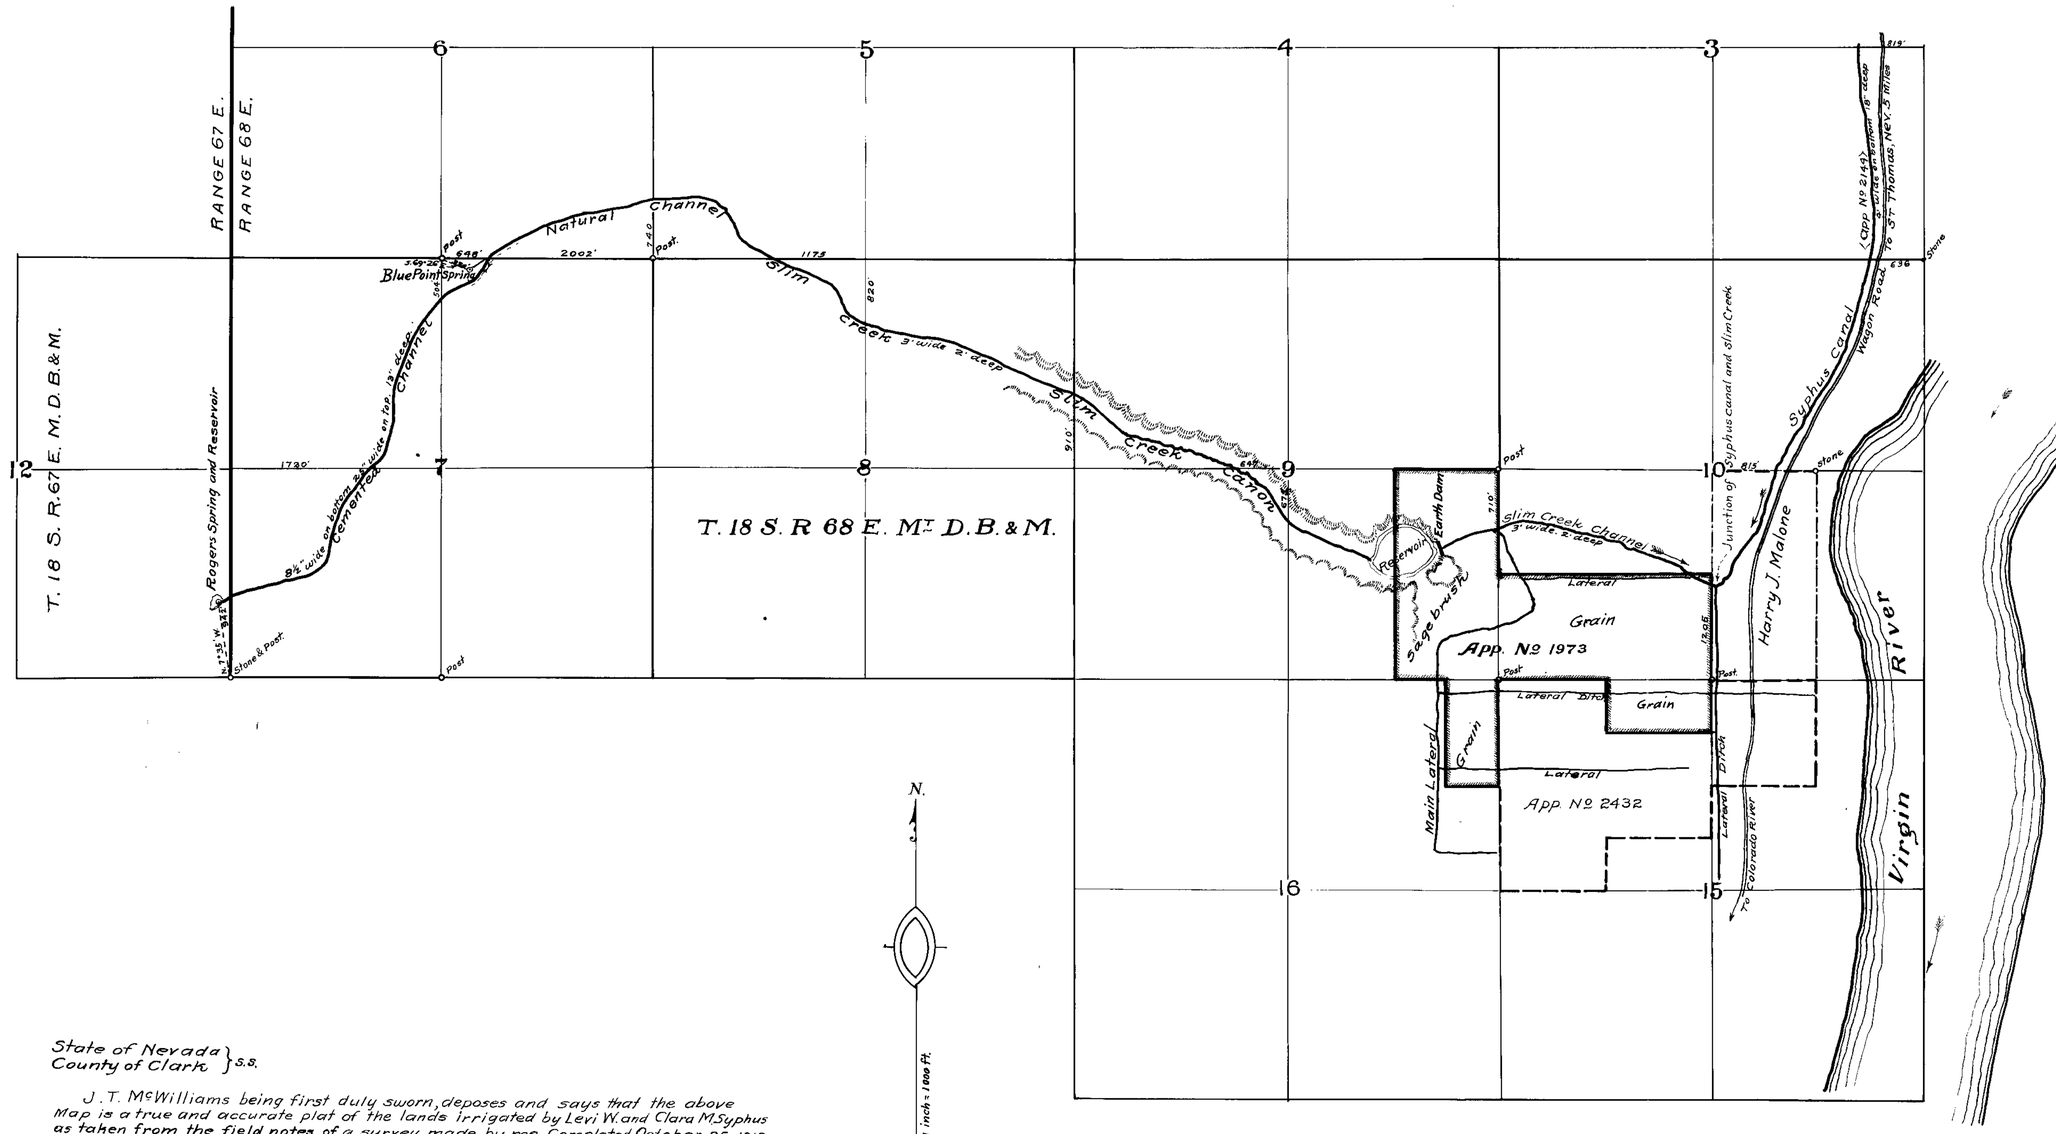

State of Nevada }
County of Clark } S.S.

J. T. McWilliams being first duly sworn, deposes and says that the above Map is a true and accurate plat of the lands irrigated by Levi W. and Clara M. Syphus as taken from the field notes of a survey made by me Completed October 25, 1912.

That the map and Survey were made at the instance of Levi W. and Clara M. Syphus owners of said lands and that it truly represents the irrigated lands of said Levi W. and Clara M. Syphus.

J. T. McWilliams Surveyor.

Subscribed and sworn to before me this 15th day of May 1913.

Frank A. Doherty
Notary Public in and for Clark County, Nevada.

SYPHUS WATER APP. No 1973.	
Owners.	Source of Water.
Levi W Syphus	Rogers Spring and
Clara M. Syphus.	Blue Point spring.

1973