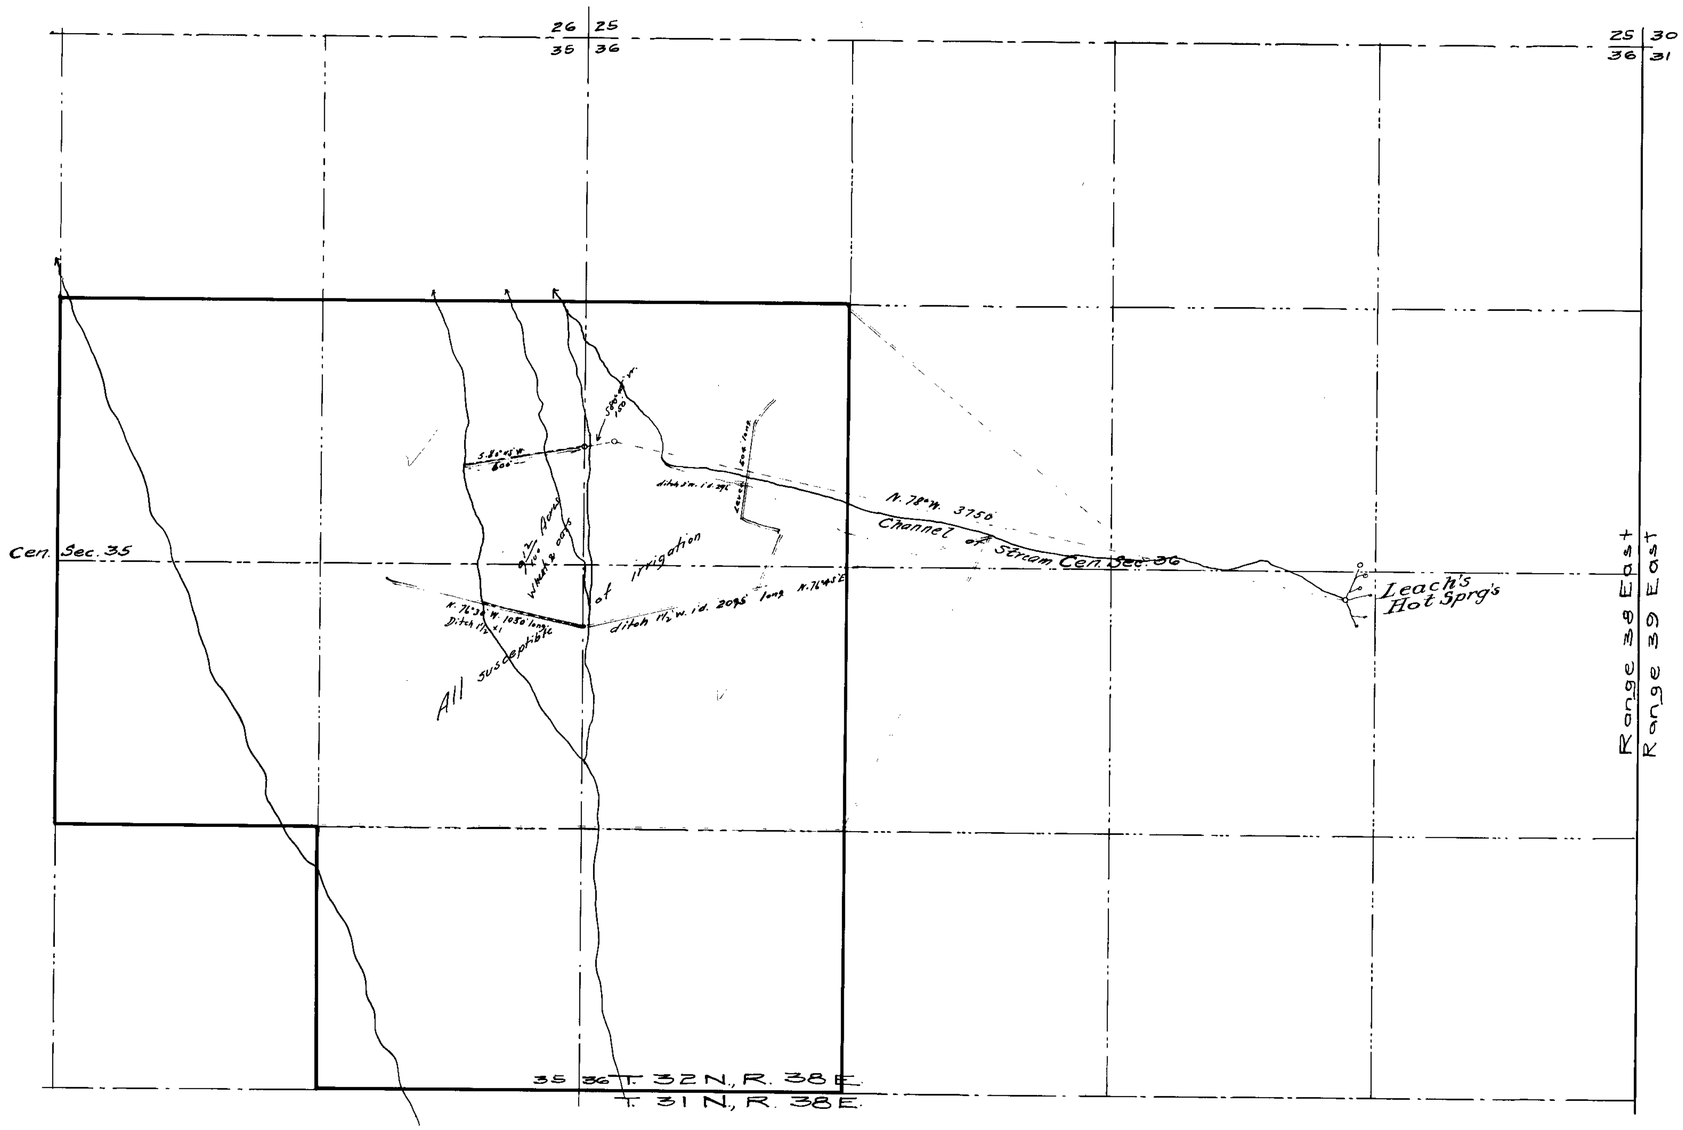

Certificate of Engineer and Surveyor

State of Nevada }
County of Humboldt } ss

I, Horace H. Sheldon, of Winnemucca, County of Humboldt, State of Nevada, hereby certify that the above map is a true and accurate plat of Mrs. J. F. Nelson's (or Lorina A. De Witt) irrigation works as taken from the field notes of a survey made by me on June 3-4, 1912, and at the instance of Mrs. J. F. Nelson; that it represents the works described in Application No. 1981 together with the location of streams and ditches in the immediate vicinity.

Horace H. Sheldon C.E.
County Surveyor.

PLAT
showing
Mrs. J. F. Nelson's (or L. A. DeWitt)
System of Irrigation
from
Leach's Hot Springs
Permit No. 1981
June, 1912. Scale 1" = 400'

1981

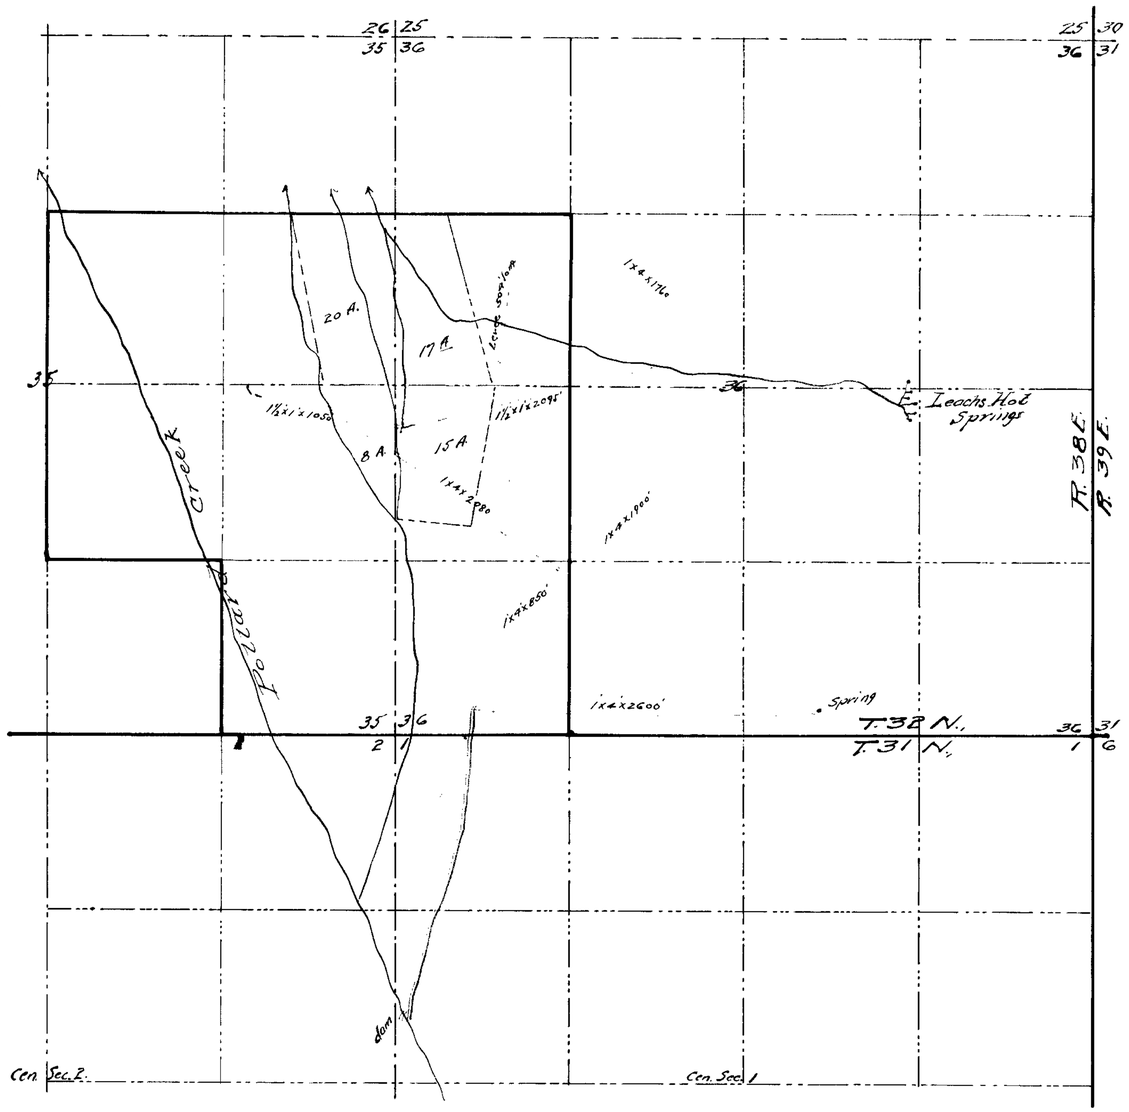

State of Nevada }
County of Humboldt } ss

I, H.H. Sheldon, being first duly sworn depose and say that the above map is a true and accurate plat of the lands irrigated by Mrs. L. DeW. Nelson, as taken from the field notes of a survey of ditches made by me and data for irrigated lands taken from data furnished by Mrs. Nelson; survey was completed on June 3rd, 1912;

That the map and survey were made at the instance of Mrs. L. DeW. Nelson.

H.H. Sheldon
Surveyor.

Subscribed and sworn to before me, this 26th day of March, 1919

L. G. Wilson
Notary Public in and for Humboldt County, Nevada.

MAP
OF
MRS. L. DEW. NELSON'S
IRRIGATED LANDS
FROM
LEACH'S HOT SPRINGS
PERMIT Nº 1981
HUMBOLDT CO., NEVADA.
FEB. 1919 SCALE 1" = 600'

1981