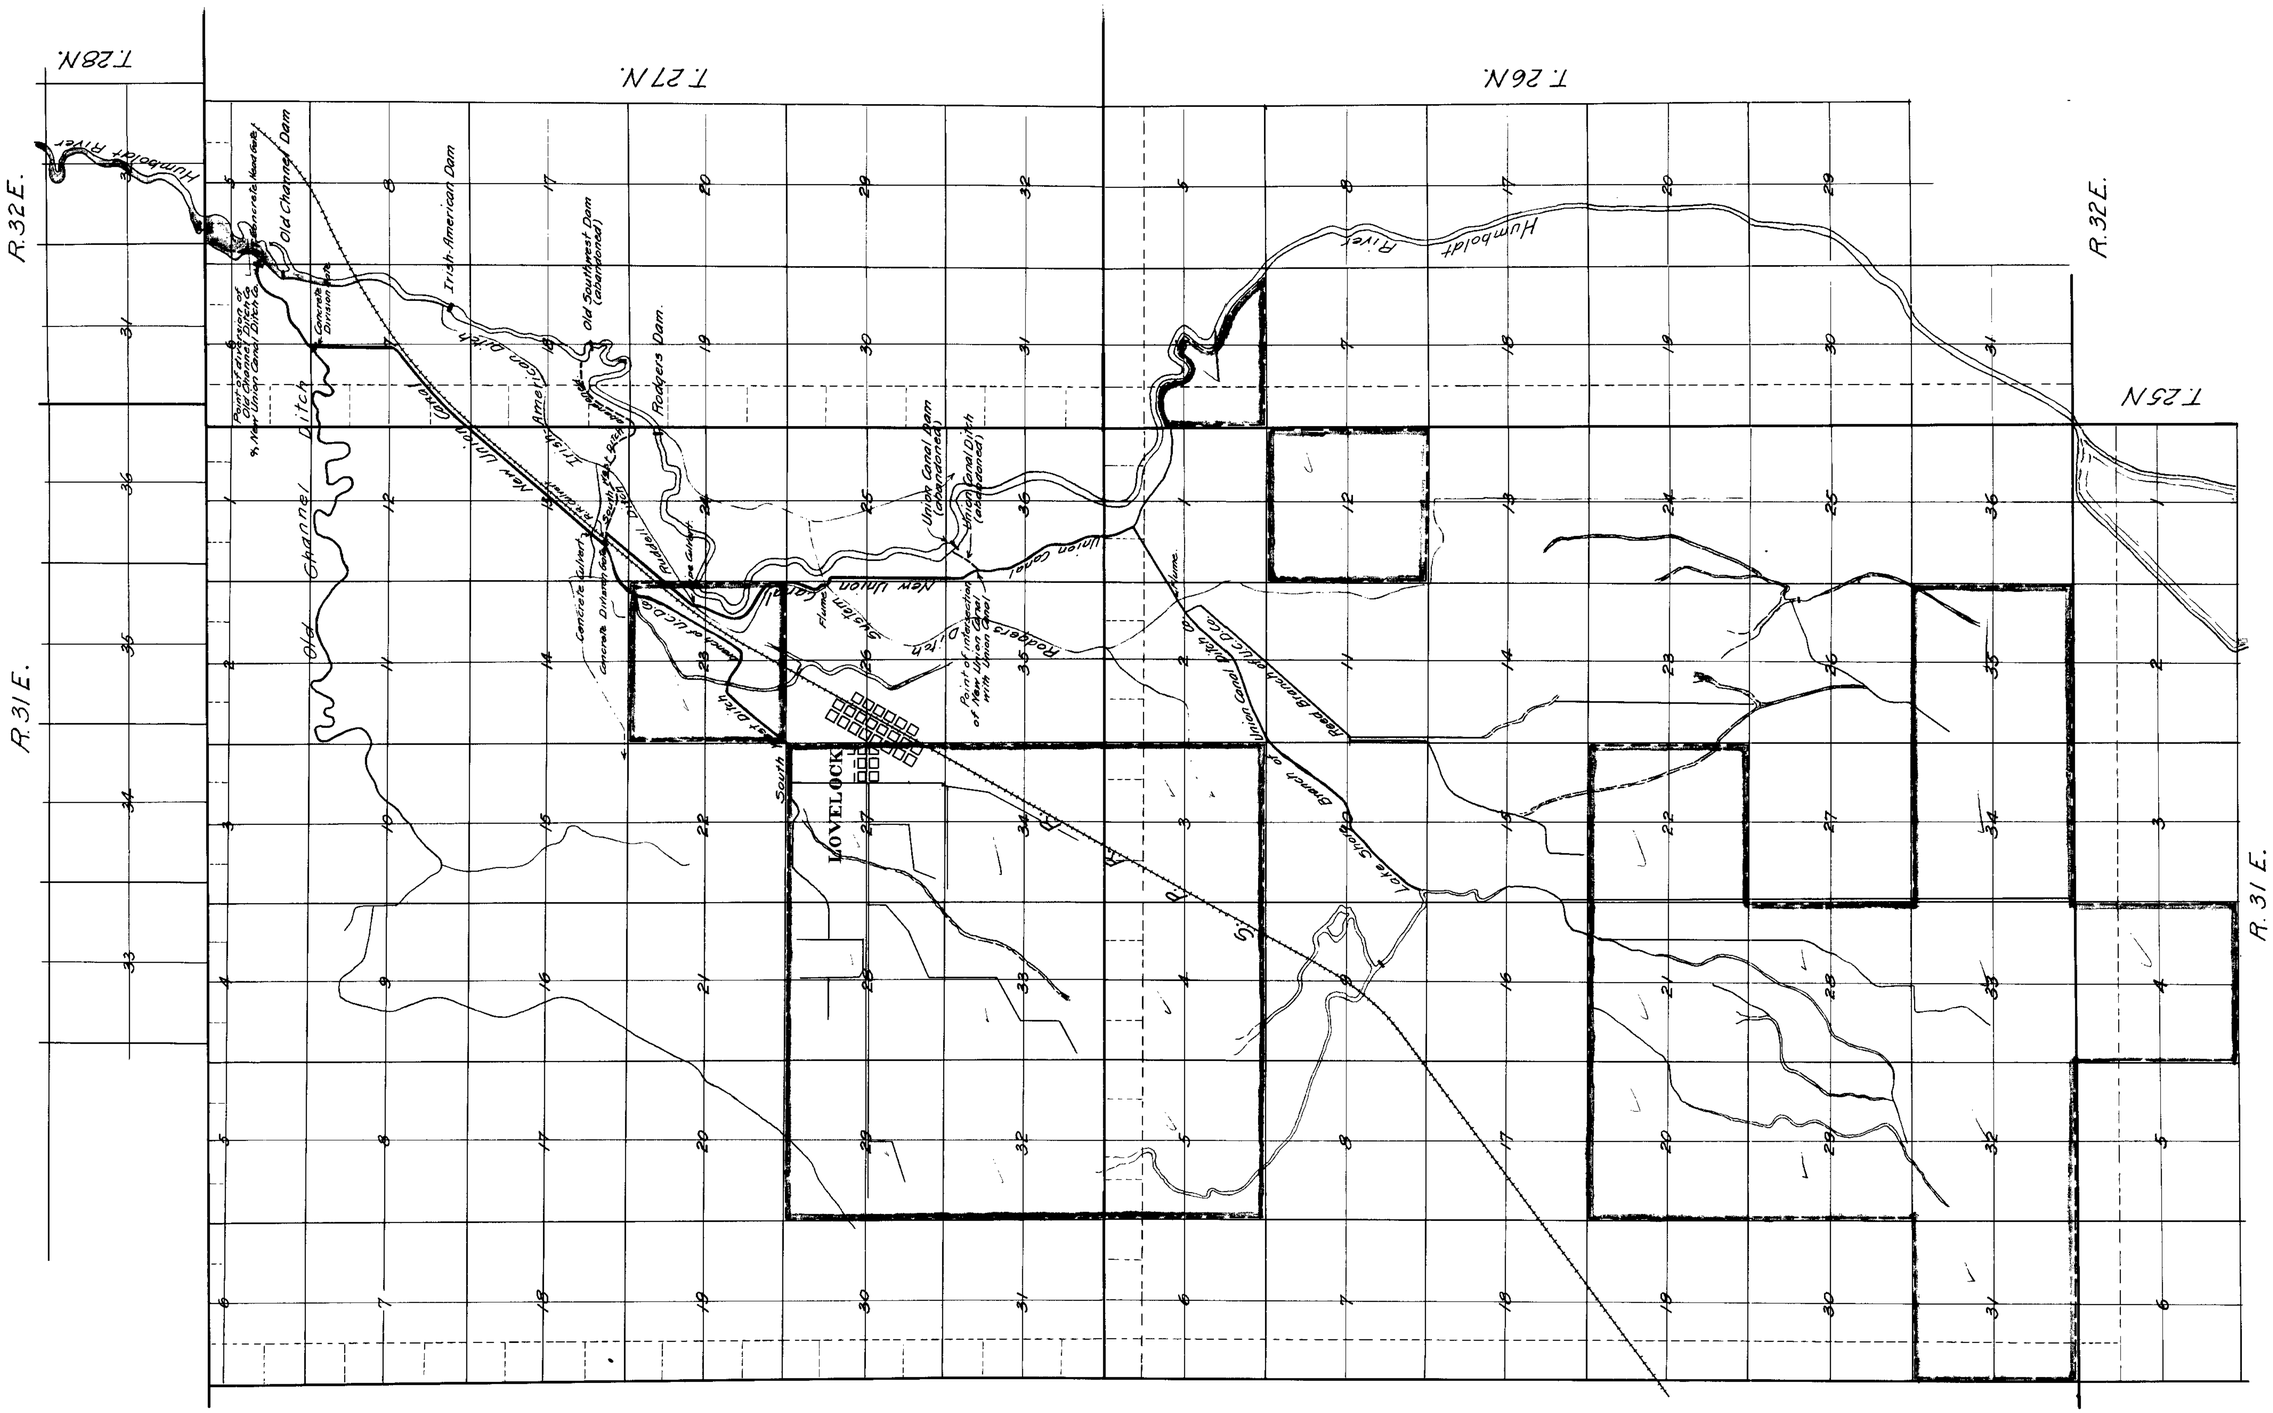

STATE OF NEVADA
COUNTY OF WASHOE, S.S.

I, D.W. Hays, of Reno, County of Washoe State of Nevada; hereby certify that the above map is a true and accurate plat of the UNION CANAL DITCH Co.'s irrigation works as taken from a map of survey made by the U.S. Reclamation Service and corrected for that part marked hereon as "New Union Canal" in accordance with surveys made by me, and by relative location of said line to fences, roads and other established objects shown on maps made by the U.S. Reclamation Service; that it represents the works described in application for transfer of point of diversion No 1983, together with the location of streams and ditches in the immediate vicinity

D.W. Hays

MAP

of the Irrigation system
of the
UNION CANAL DITCH CO.
showing
Location of changes in point of diversion
and connecting ditch for the
Union Canal & Southwest Ditches

Legend:
Boundary line of sections within which lands are irrigated by the Union Canal Ditch Co.

Scale 2" = 1 mile.

Mapped Dec 4 1911 D.W. Hays

No. 1983