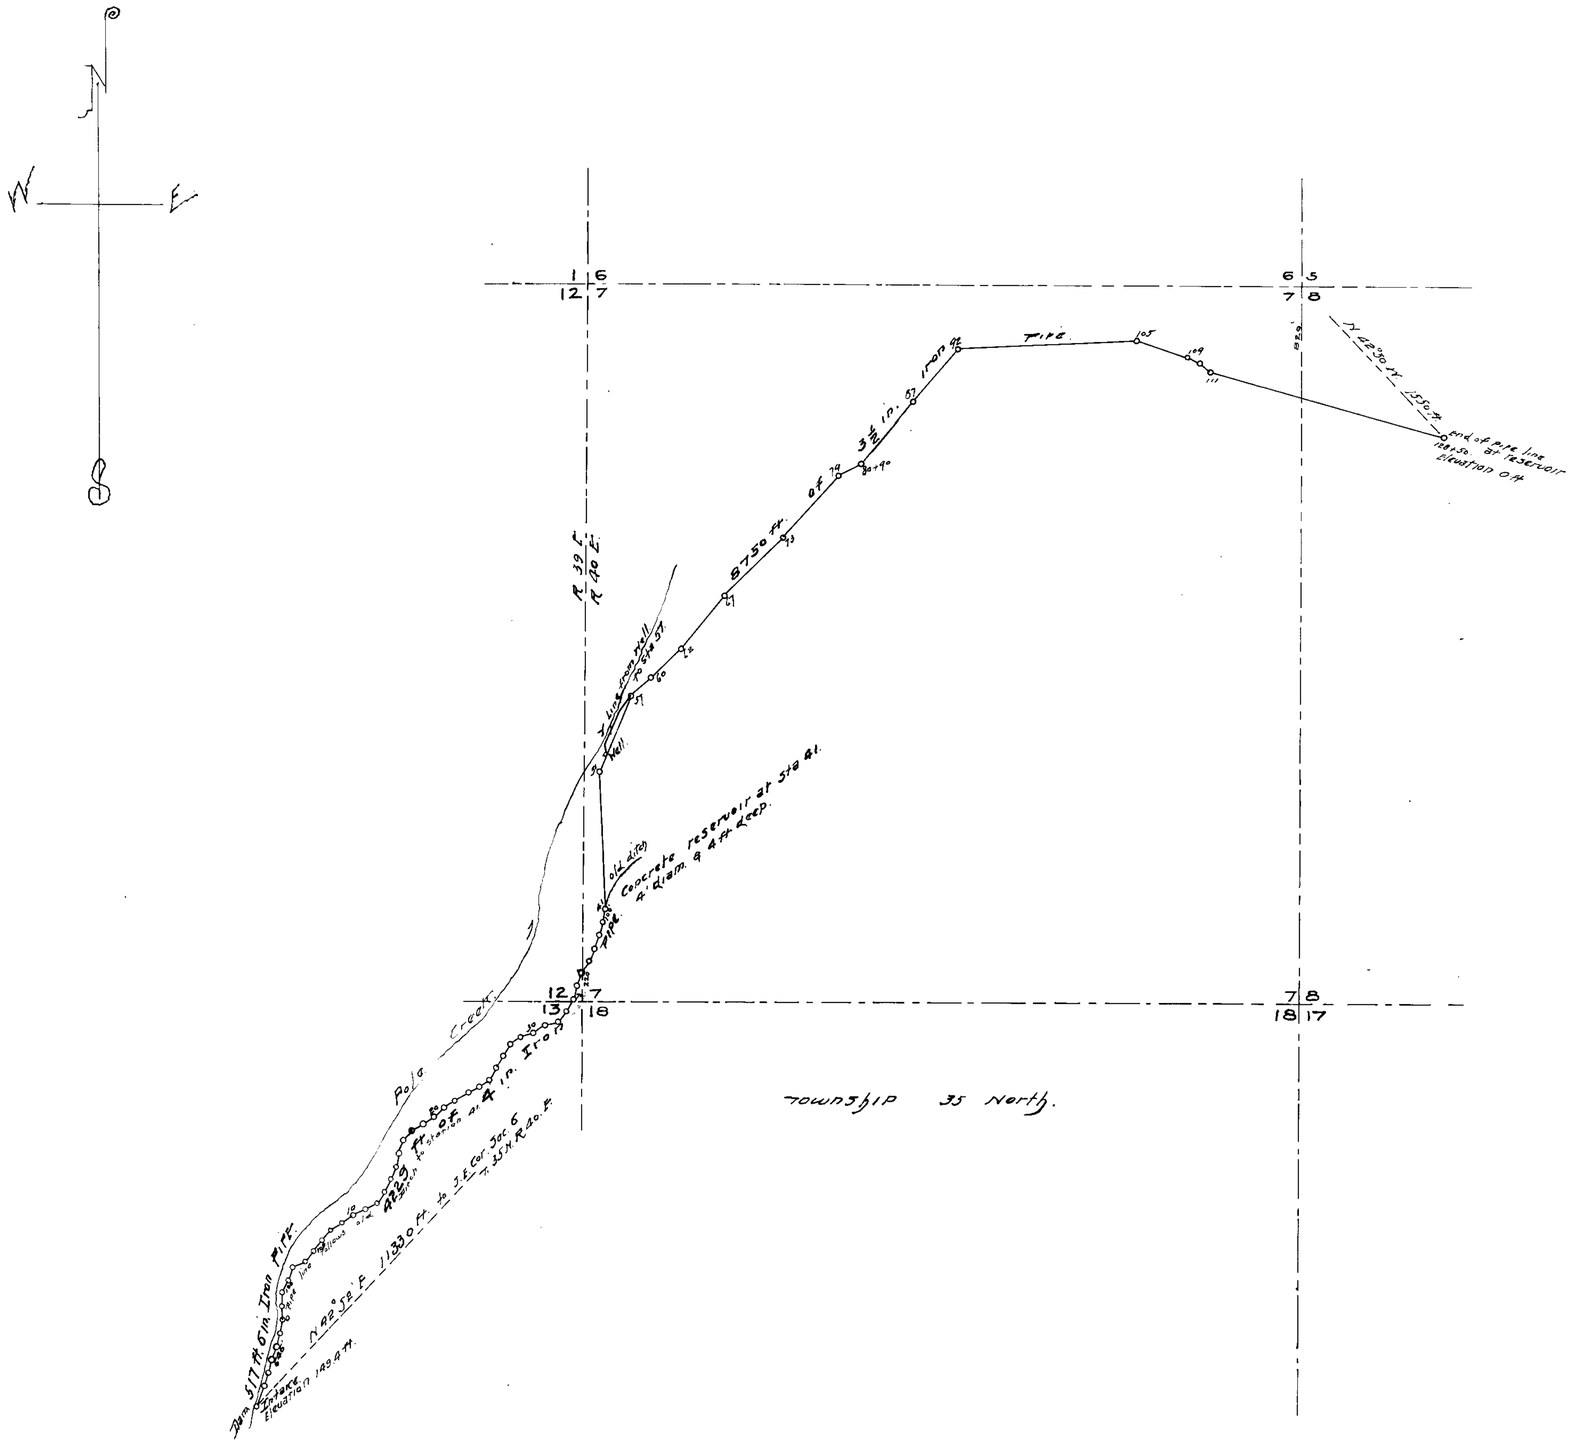

State of Nevada
County of Humboldt } ss.

S. H. Crittenden, being first duly sworn, deposes and says, that the above Map is a true and accurate plat of the pipe line for Milling Purposes, as taken from the field Notes of a Survey made by me, completed on the 12 day of August 1913; that such Survey was made at the instance of Golconda Gold Ledge M.Co.; that the map represents the works described in Application No 1988, together with the location of streams and ditches in the immediate vicinity.

S. H. Crittenden
Surveyor.

Subscribed and sworn to before this 13 day of August, 1913.

C. C. Robins
Notary Public in and for
Humboldt Co. Nevada

PLAT OF
PIPE LINE FOR MILLING PURPOSES.
APPLICATION NO., 1988.

BY GOLCONDA GOLD LEDGE MINING CO.
APPLICANT.

GOLCONDA, NEVADA.
Post Office Address

234 BK 3 12-12-14.
for 0.10 c.f.s.

SCALE 600 FT. PER INCH.

1988