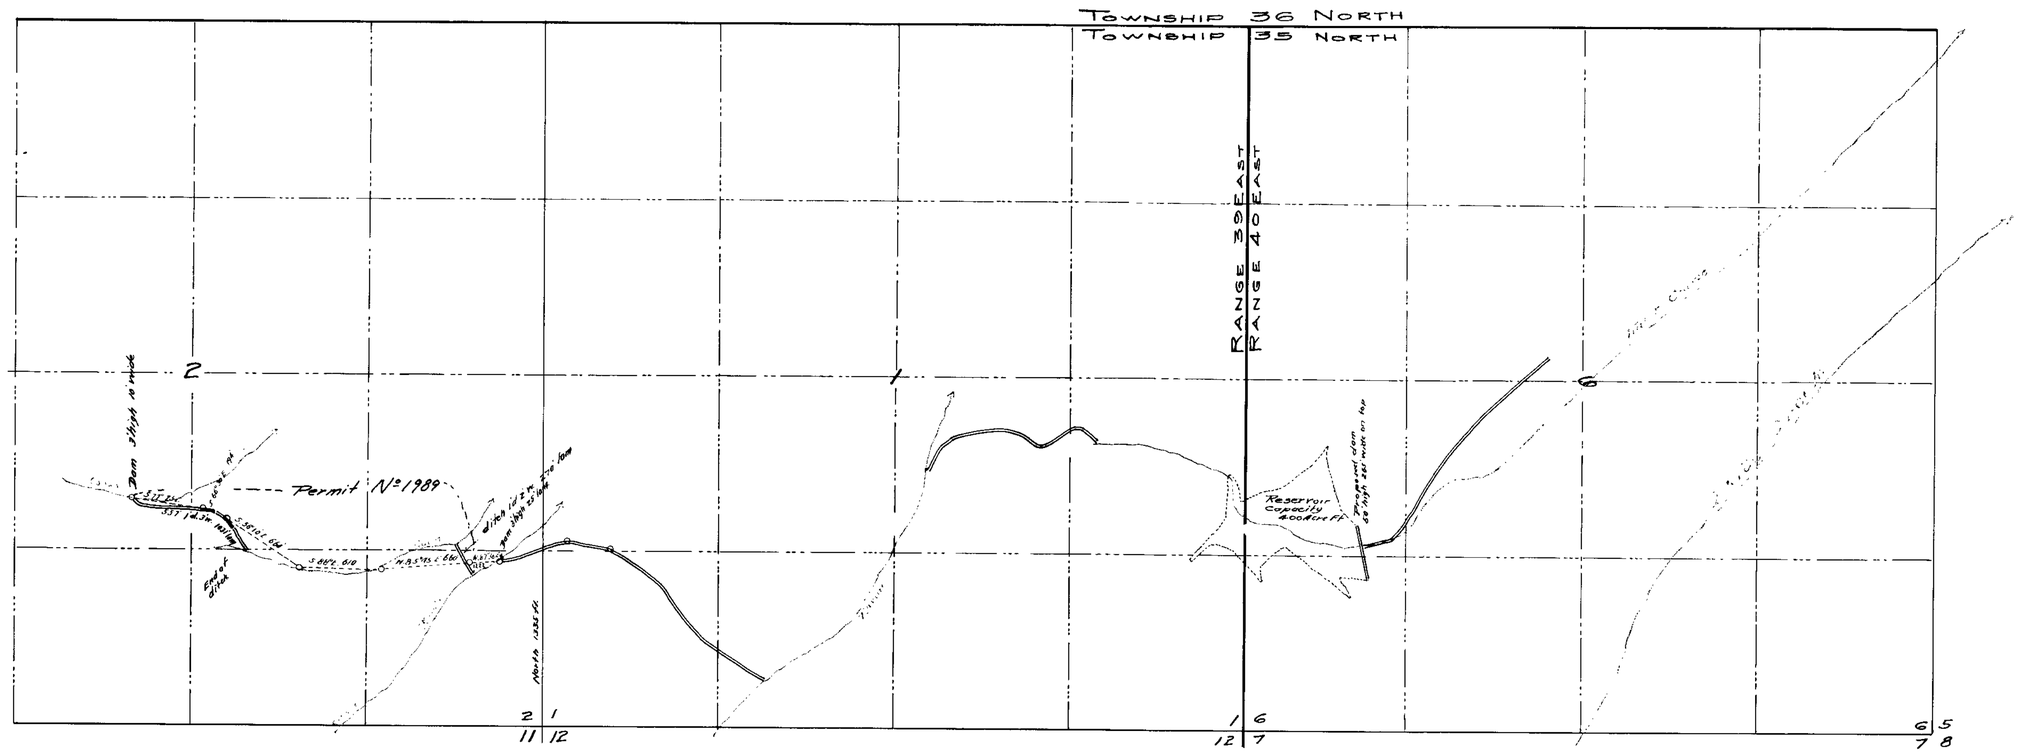

N

Note
For details of irrigation system, see map under Permit No 1896

Certificate of Engineer or Surveyor.

State of Nevada }
County of Humboldt } ss.

I, Horace H. Sheldon, of Winnemucca, County of Humboldt, State of Nevada, hereby certify that the above map is a true and correct plat of the E.J. DeLano, et al irrigation works, as taken from the field notes of a survey made by me on July 31st 1911, and at the instance of E.J. DeLano; that it represents the works described in Permit No 1989 together with the location of streams and ditches in the immediate vicinity

Horace H. Sheldon
County Surveyor.

PLAT
OF THE
SYSTEM OF IRRIGATION
OF
E.J. DE LANO ETAL
UNDER
PERMIT No 1989
Sept. 1911 Scale 1" = 600'

1989