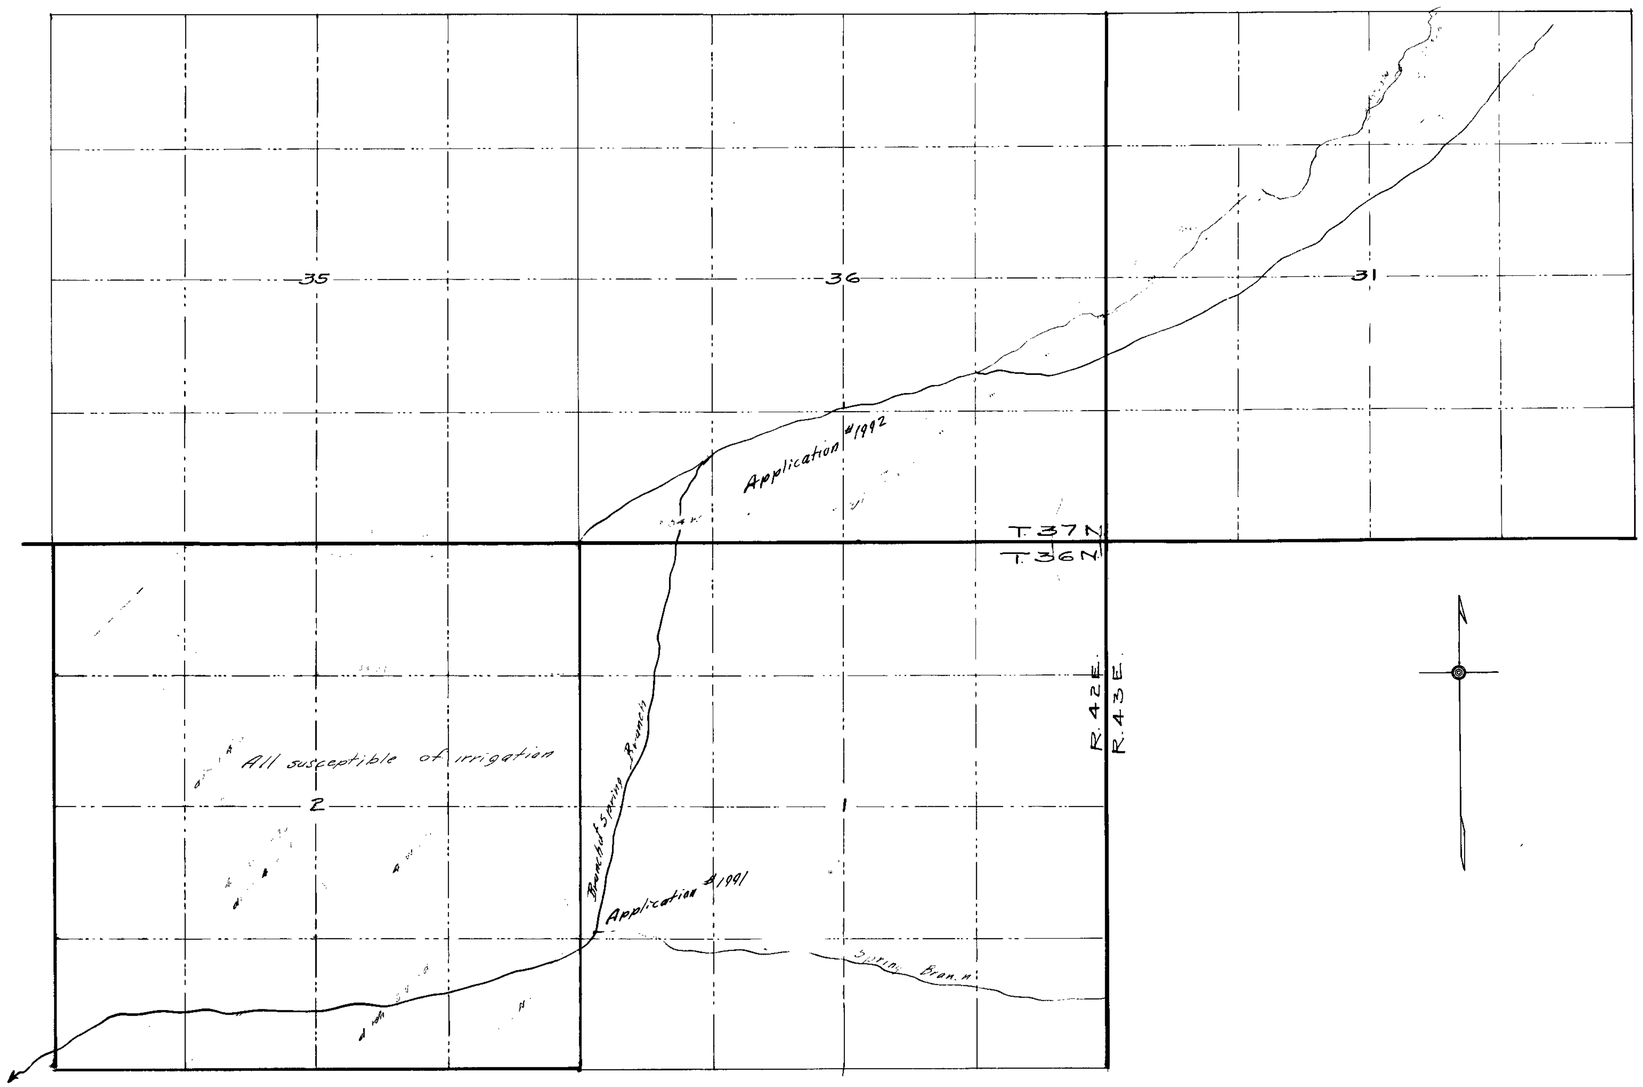

Certificate of Engineer or Surveyor.

State of Nevada }
County of Humboldt } ss

I, Horace H. Sheldon of Winnemucca, County of Humboldt, State of Nevada, hereby certify that the above map is a true and accurate plat of James F. Boyle and Minnie Stensons irrigation works (as proposed), as taken from the field notes of a survey made by me on October 20–21, 1911, and at the instance of James F. Boyle; that it represents the works described in Applications Nos 1991 and 1992, together with the location of streams and ditches in the immediate vicinity.

Horace H. Sheldon
County Surveyor

PLAT
OF THE
SYSTEM OF IRRIGATION
OF
J.F. BOYLE & MINNIE STENSON
UNDER
PERMITS Nos 1991 & 1992
Nov. 1911 Scale 1" = 800'

1991 and 1992