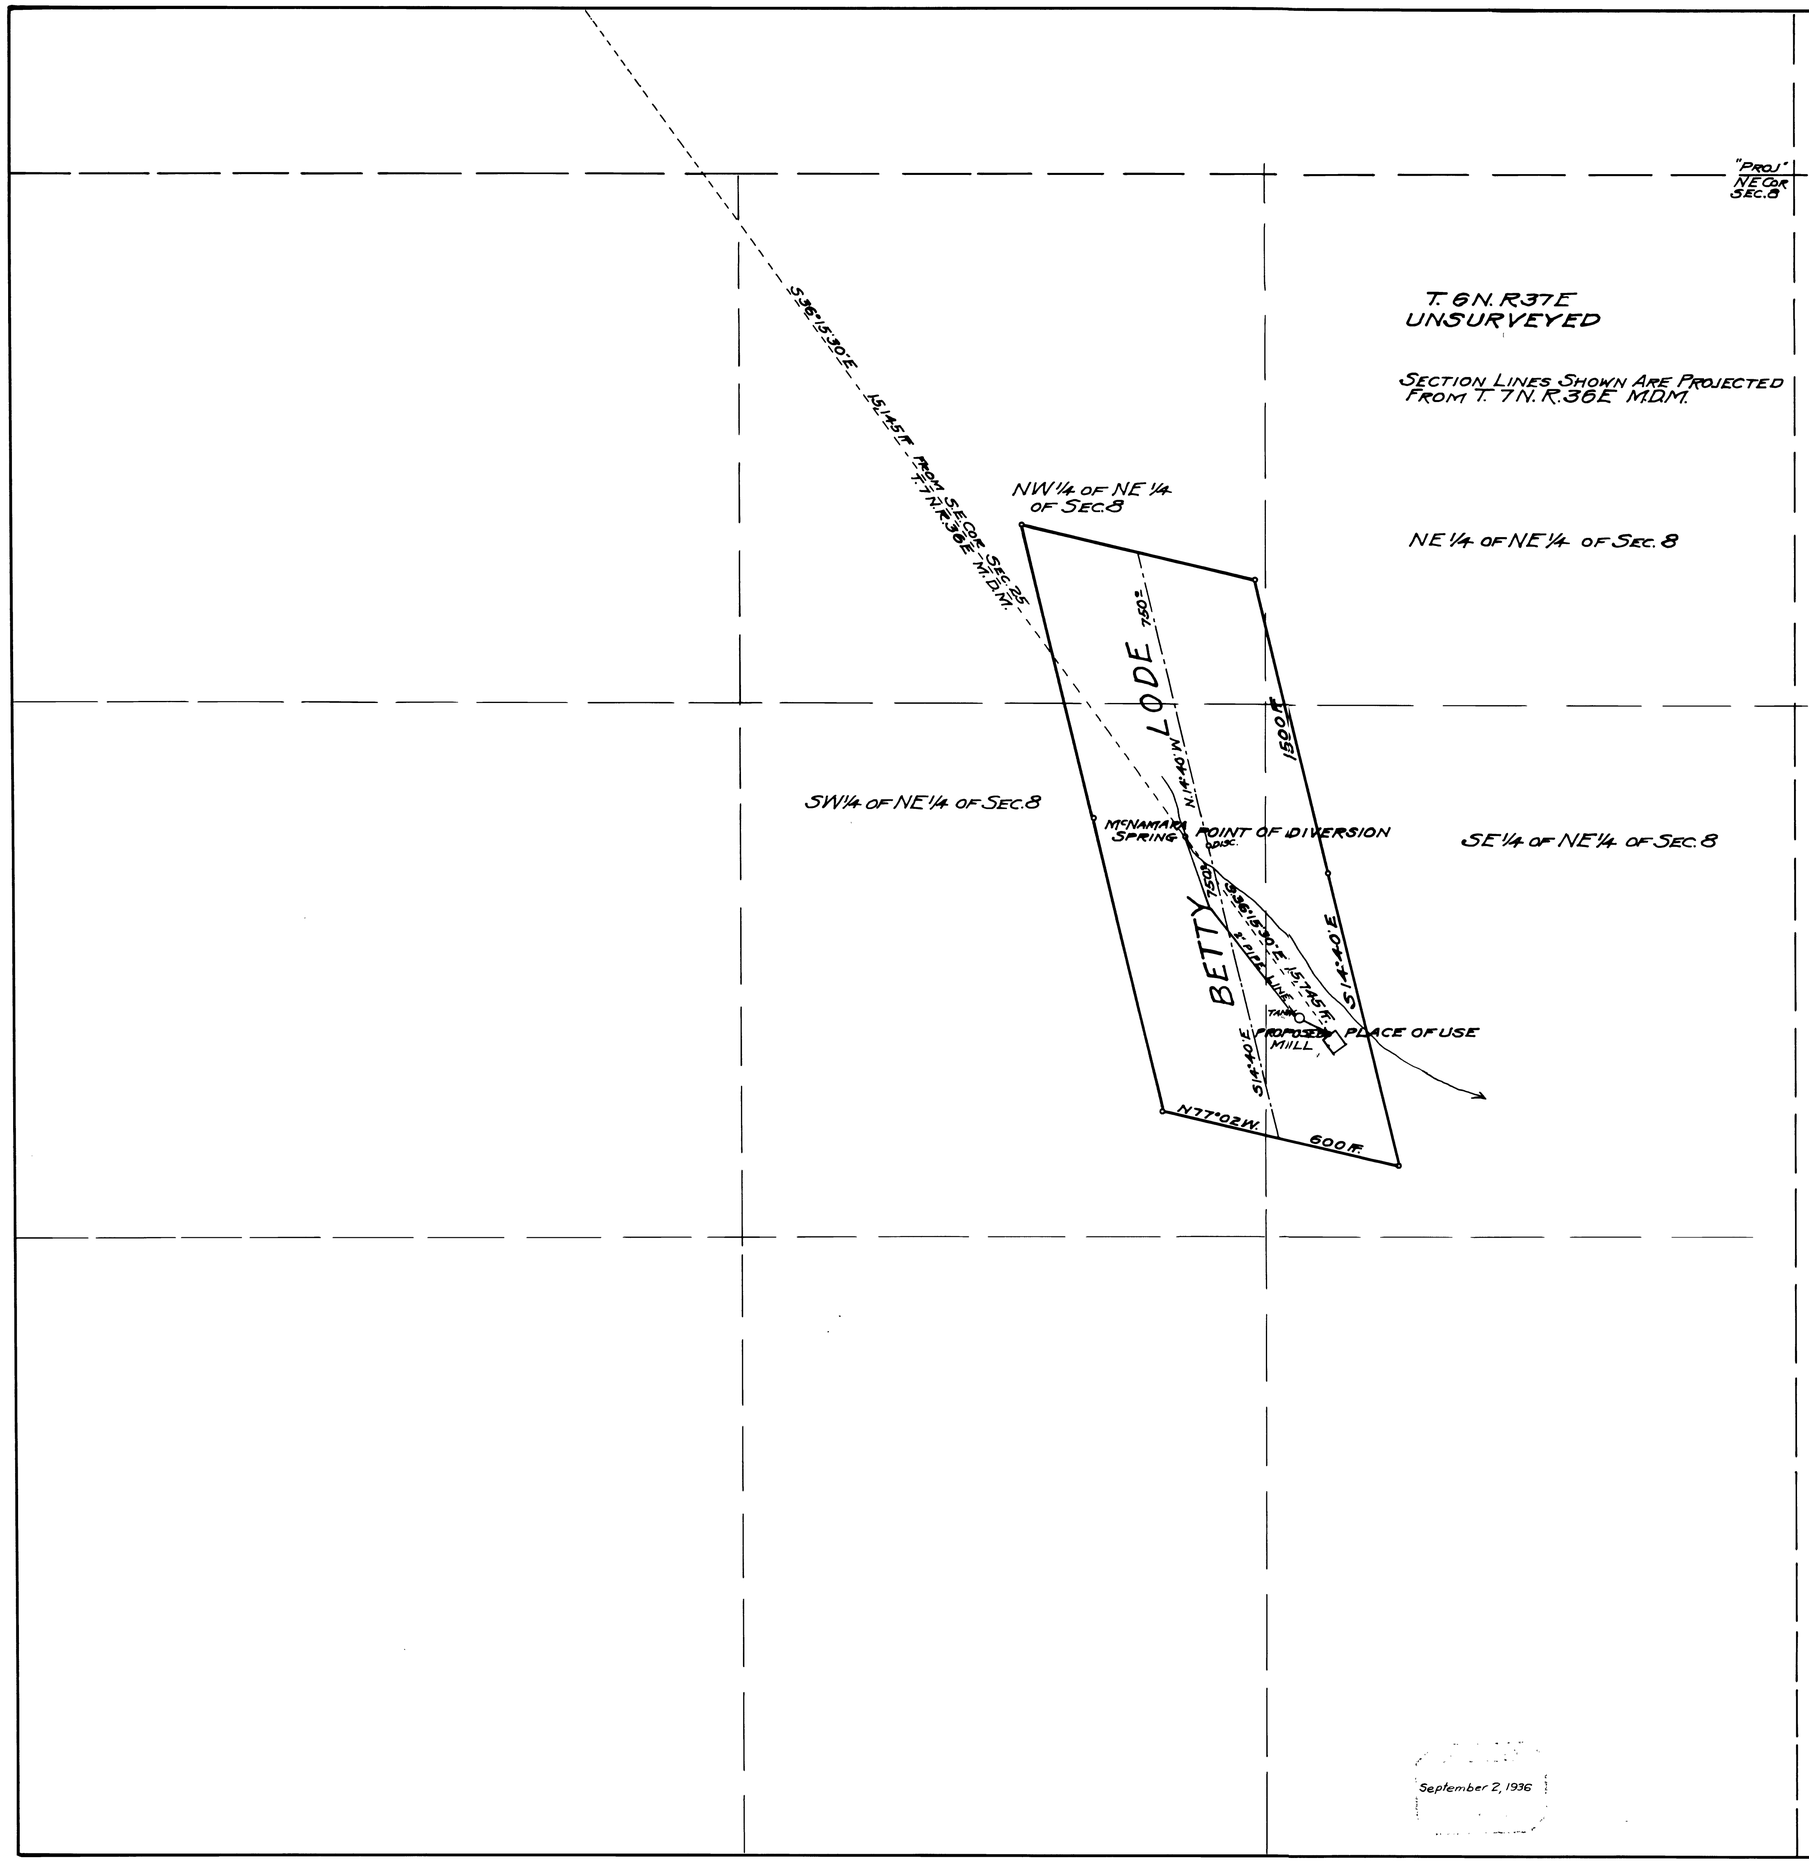

State of Nevada
County of Mineral } ss.

I, L. B. Spencer, being duly sworn, depose and say that this map has been correctly drawn to the designated scale, from the field notes of a survey made by me on the 5th day of July, 1936, that it truly and correctly shows the extent of the proposed works used to divert the water from McNamara Spring, in Mineral County, Nevada, by Elizabeth McNamara, for Mining, Milling and Domestic Supply. That the proposed Point of Diversion, the location of Tanks for Storage at Place of Use, the size of pipe, and the location of all other works or streams which are crossed by or connected with said works are fully and correctly shown hereon.

L. B. Spencer
State Water-Right Surveyor

Subscribed and sworn to before me this 29th day of August 1936.

T. E. Crowley
Notary Public in and for Mineral County, Nevada.

My Commission expires July 7th - 1937.

10003

Returned for cor. Sept 9, 1936

SCALE-FEET
200 150 100 50 0 100 200 300 400 500 700 900

MAP

TO ACCOMPANY APPLICATION TO APPROPRIATE WATER FOR MINING, MILLING & DOMESTIC SUPPLY

BY

ELIZABETH McNAMARA

FROM McNAMARA SPRING IN MINERAL COUNTY NEVADA

SCALE 1" = 200 FT.

SURVEYED JULY 5TH 1936 BY L. B. SPENCER MINA, NEVADA.

September 2, 1936

10,003