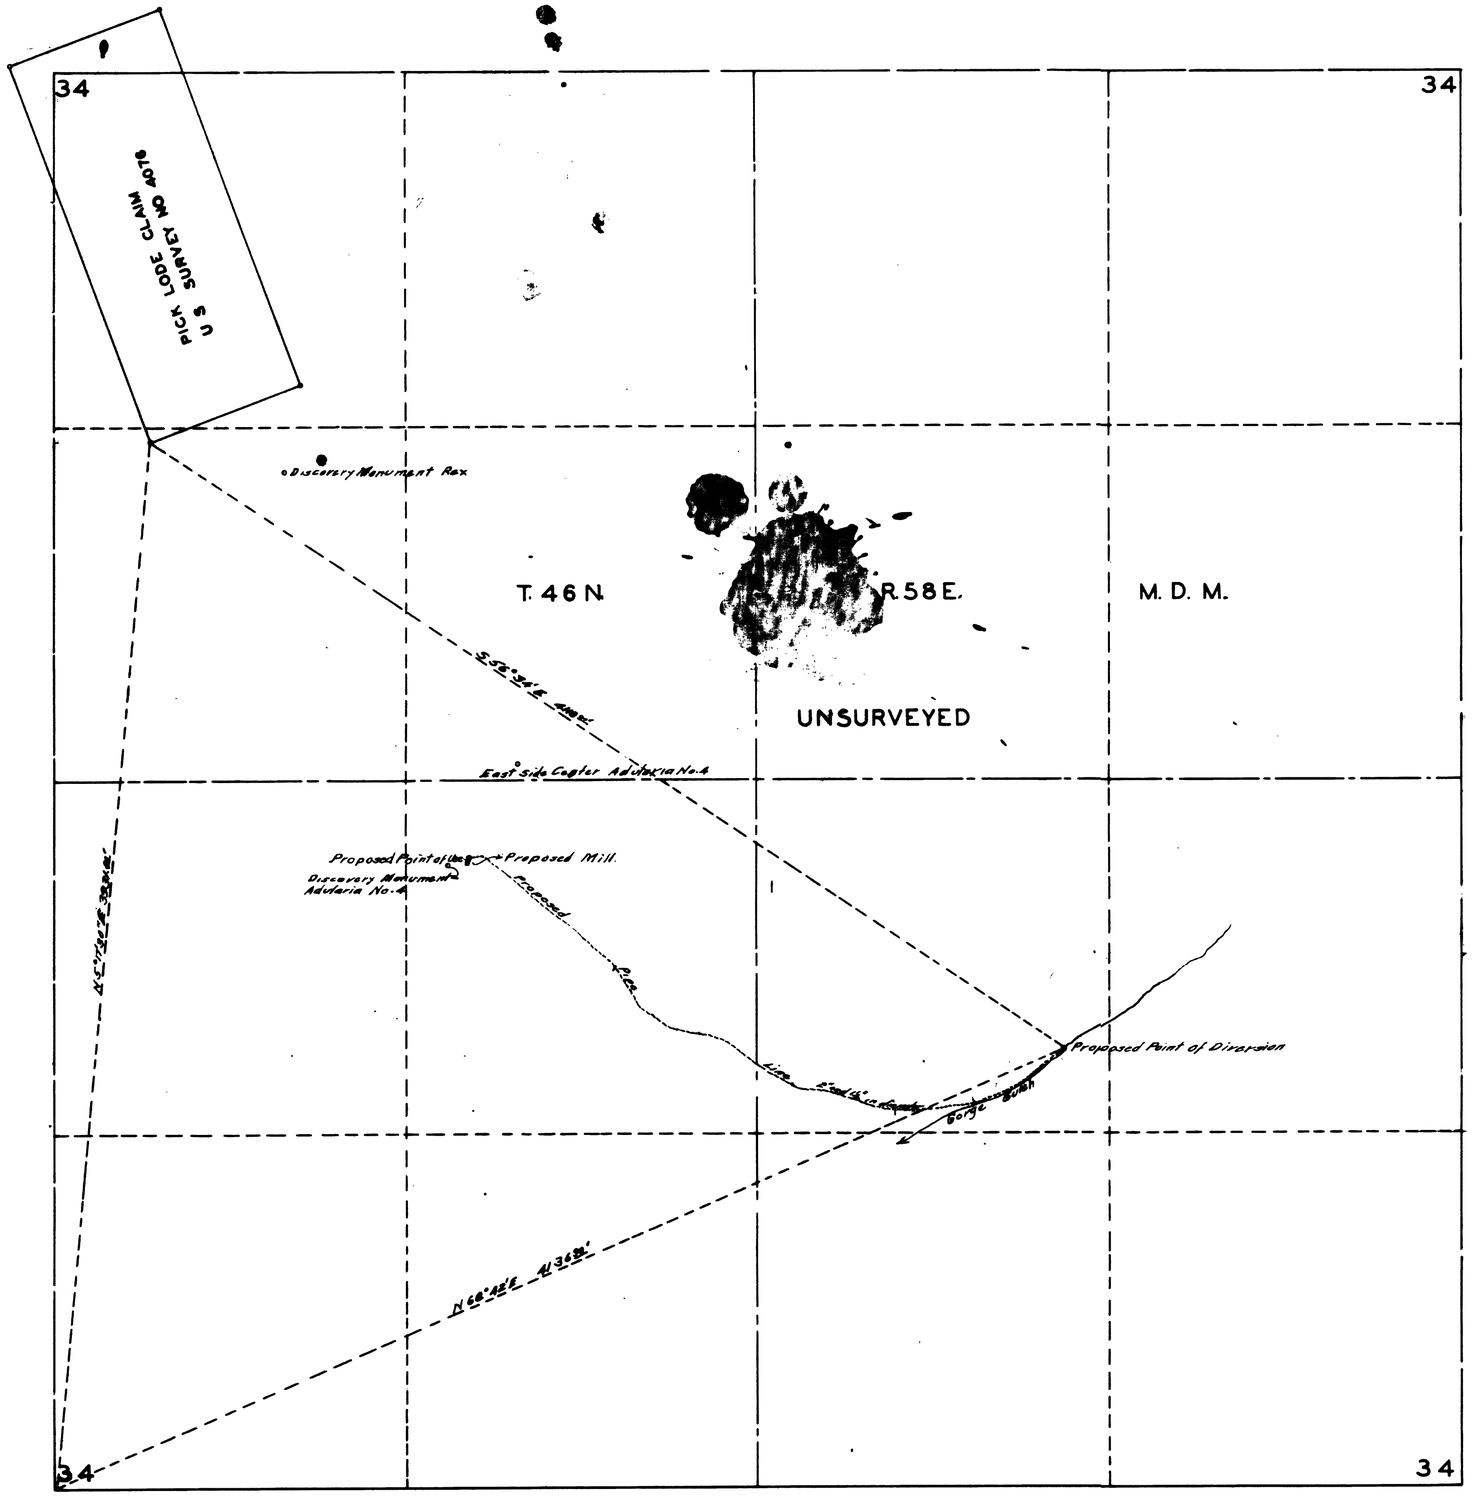

N

STATE OF NEVADA } SS
COUNTY OF ELKO

I, W. H. Santelmayer being first duly sworn, depose and say that map has been correctly drawn to the designated scale from field of a survey made by me on the 28th day of August 1936; that it truly and correctly represents the location and extent of the proposed works to divert water from Gorge Gulch in Elko County by H. C. Collins for Milling and Mining purposes. That the proposed point of diversion, the location of the Mill, the approximate size of the diversion conduit and the location and names of all other works or streams which are crossed by or connected with said works, are fully and correctly designated hereon.

STATE WATER RIGHT SURVEYOR

Subscribed and [illegible] before me this 16th day of September 1936

Notary Public in and for Elko County Nevada.

Scale 1" = 300'

10,004

FILED
Sept 18, 1936

MAP

TO ACCOMPANY APPLICATION TO APPROPRIATE WATER FOR MILLING AND MINING BY H.C.COLLINS FROM GORGE GULCH

10004