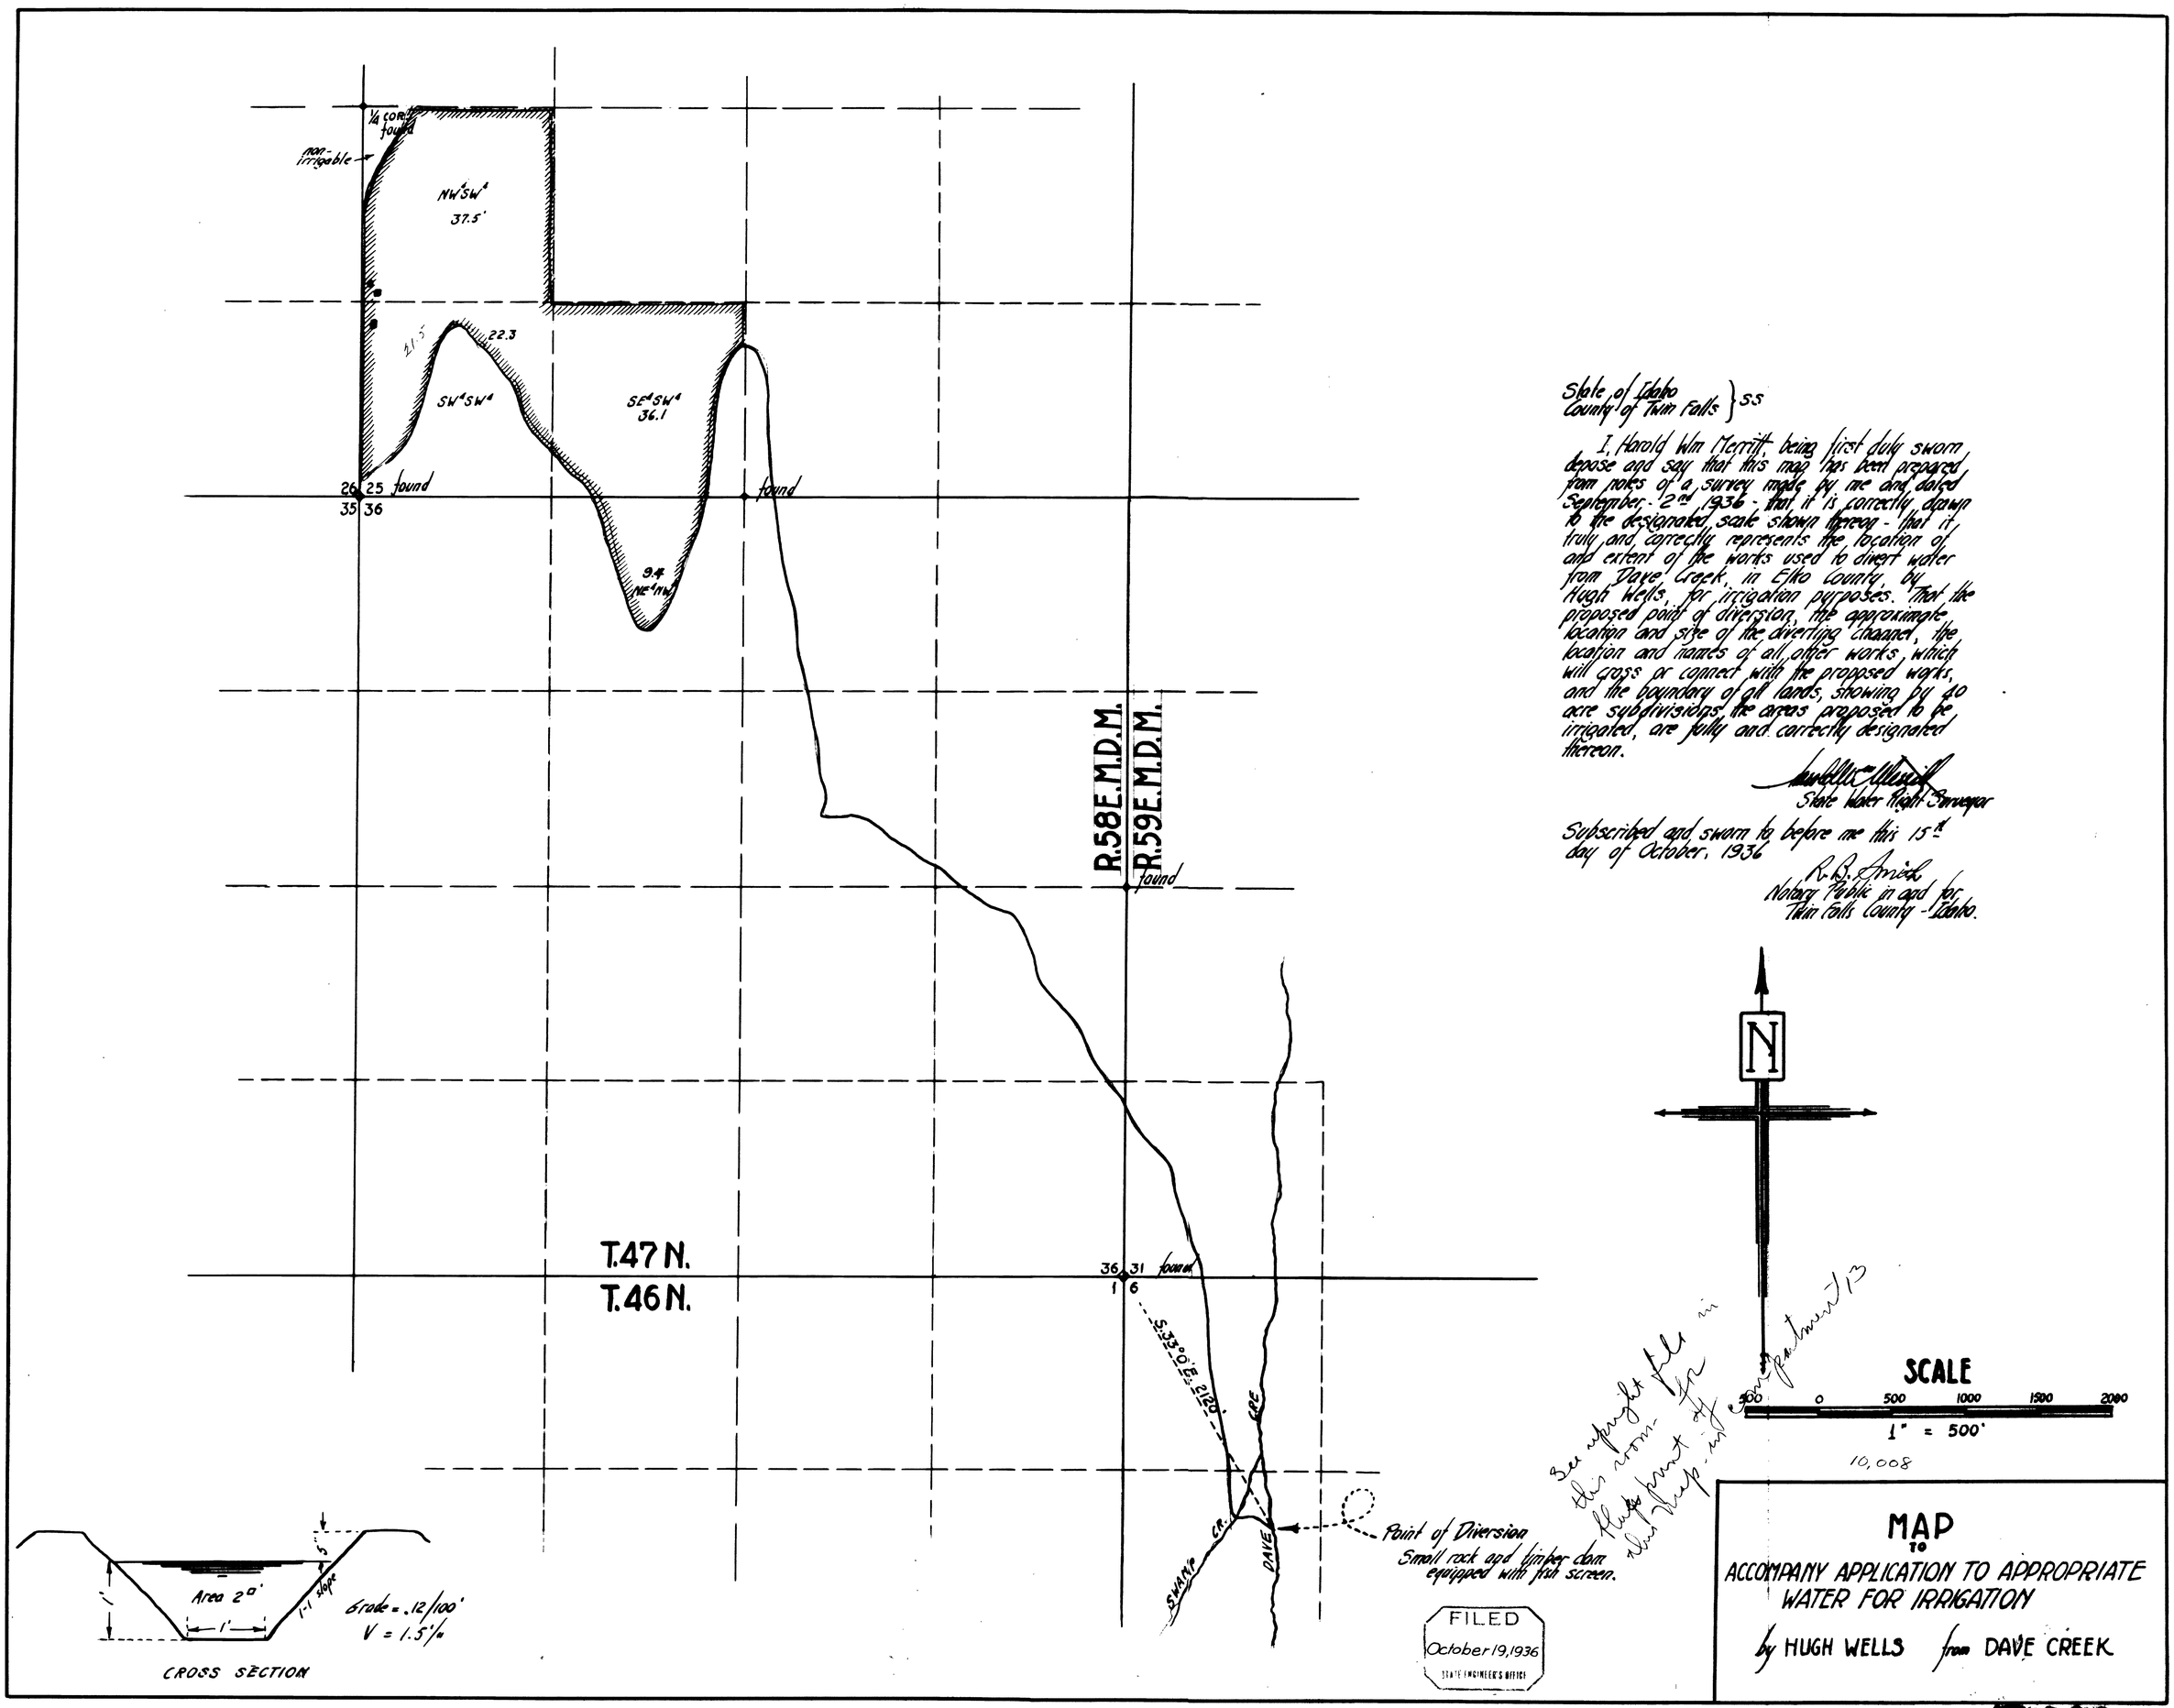

State of Idaho
County of Twin Falls } SS

I, Harold Wm Merritt, being first duly sworn, depose and say that this map has been prepared from notes of a survey made by me and dated September 2nd 1936 - that it is correctly drawn to the designated scale shown thereon - that it truly and correctly represents the location of and extent of the works used to divert water from Dave Creek, in Elko County, by Hugh Wells, for irrigation purposes. That the proposed point of diversion, the approximate location and size of the diverting channel, the location and names of all other works, which will cross or connect with the proposed works, and the boundary of all lands, showing by 40 acre subdivisions the areas proposed to be irrigated, are fully and correctly designated thereon.

[signature]
State Water Right Surveyor

Subscribed and sworn to before me this 15th day of October, 1936

R. B. Smith
Notary Public in and for Twin Falls County - Idaho.

See upright file in this room for blue print of this map - in compartment 13

MAP
TO
ACCOMPANY APPLICATION TO APPROPRIATE WATER FOR IRRIGATION

by HUGH WELLS from DAVE CREEK

10,008